REVISIONS				
DATE	NAME	LIC. No.	BLOCK	LOT
MARCH 1996	MARTIN F. TIRELLA, N.J.P.L.S.	27477	66	8, 9, 9.01
10/28/96	MARTIN F. TIRELLA, PLS	27477	66.12	13.01 13.02
12/31/99	LEONARDO E. PONZIO, P.L.S.	39402	68	1.04
12/31/00	RICHARD A. MORALLE, PE.&P.L.S.	25863	71	13

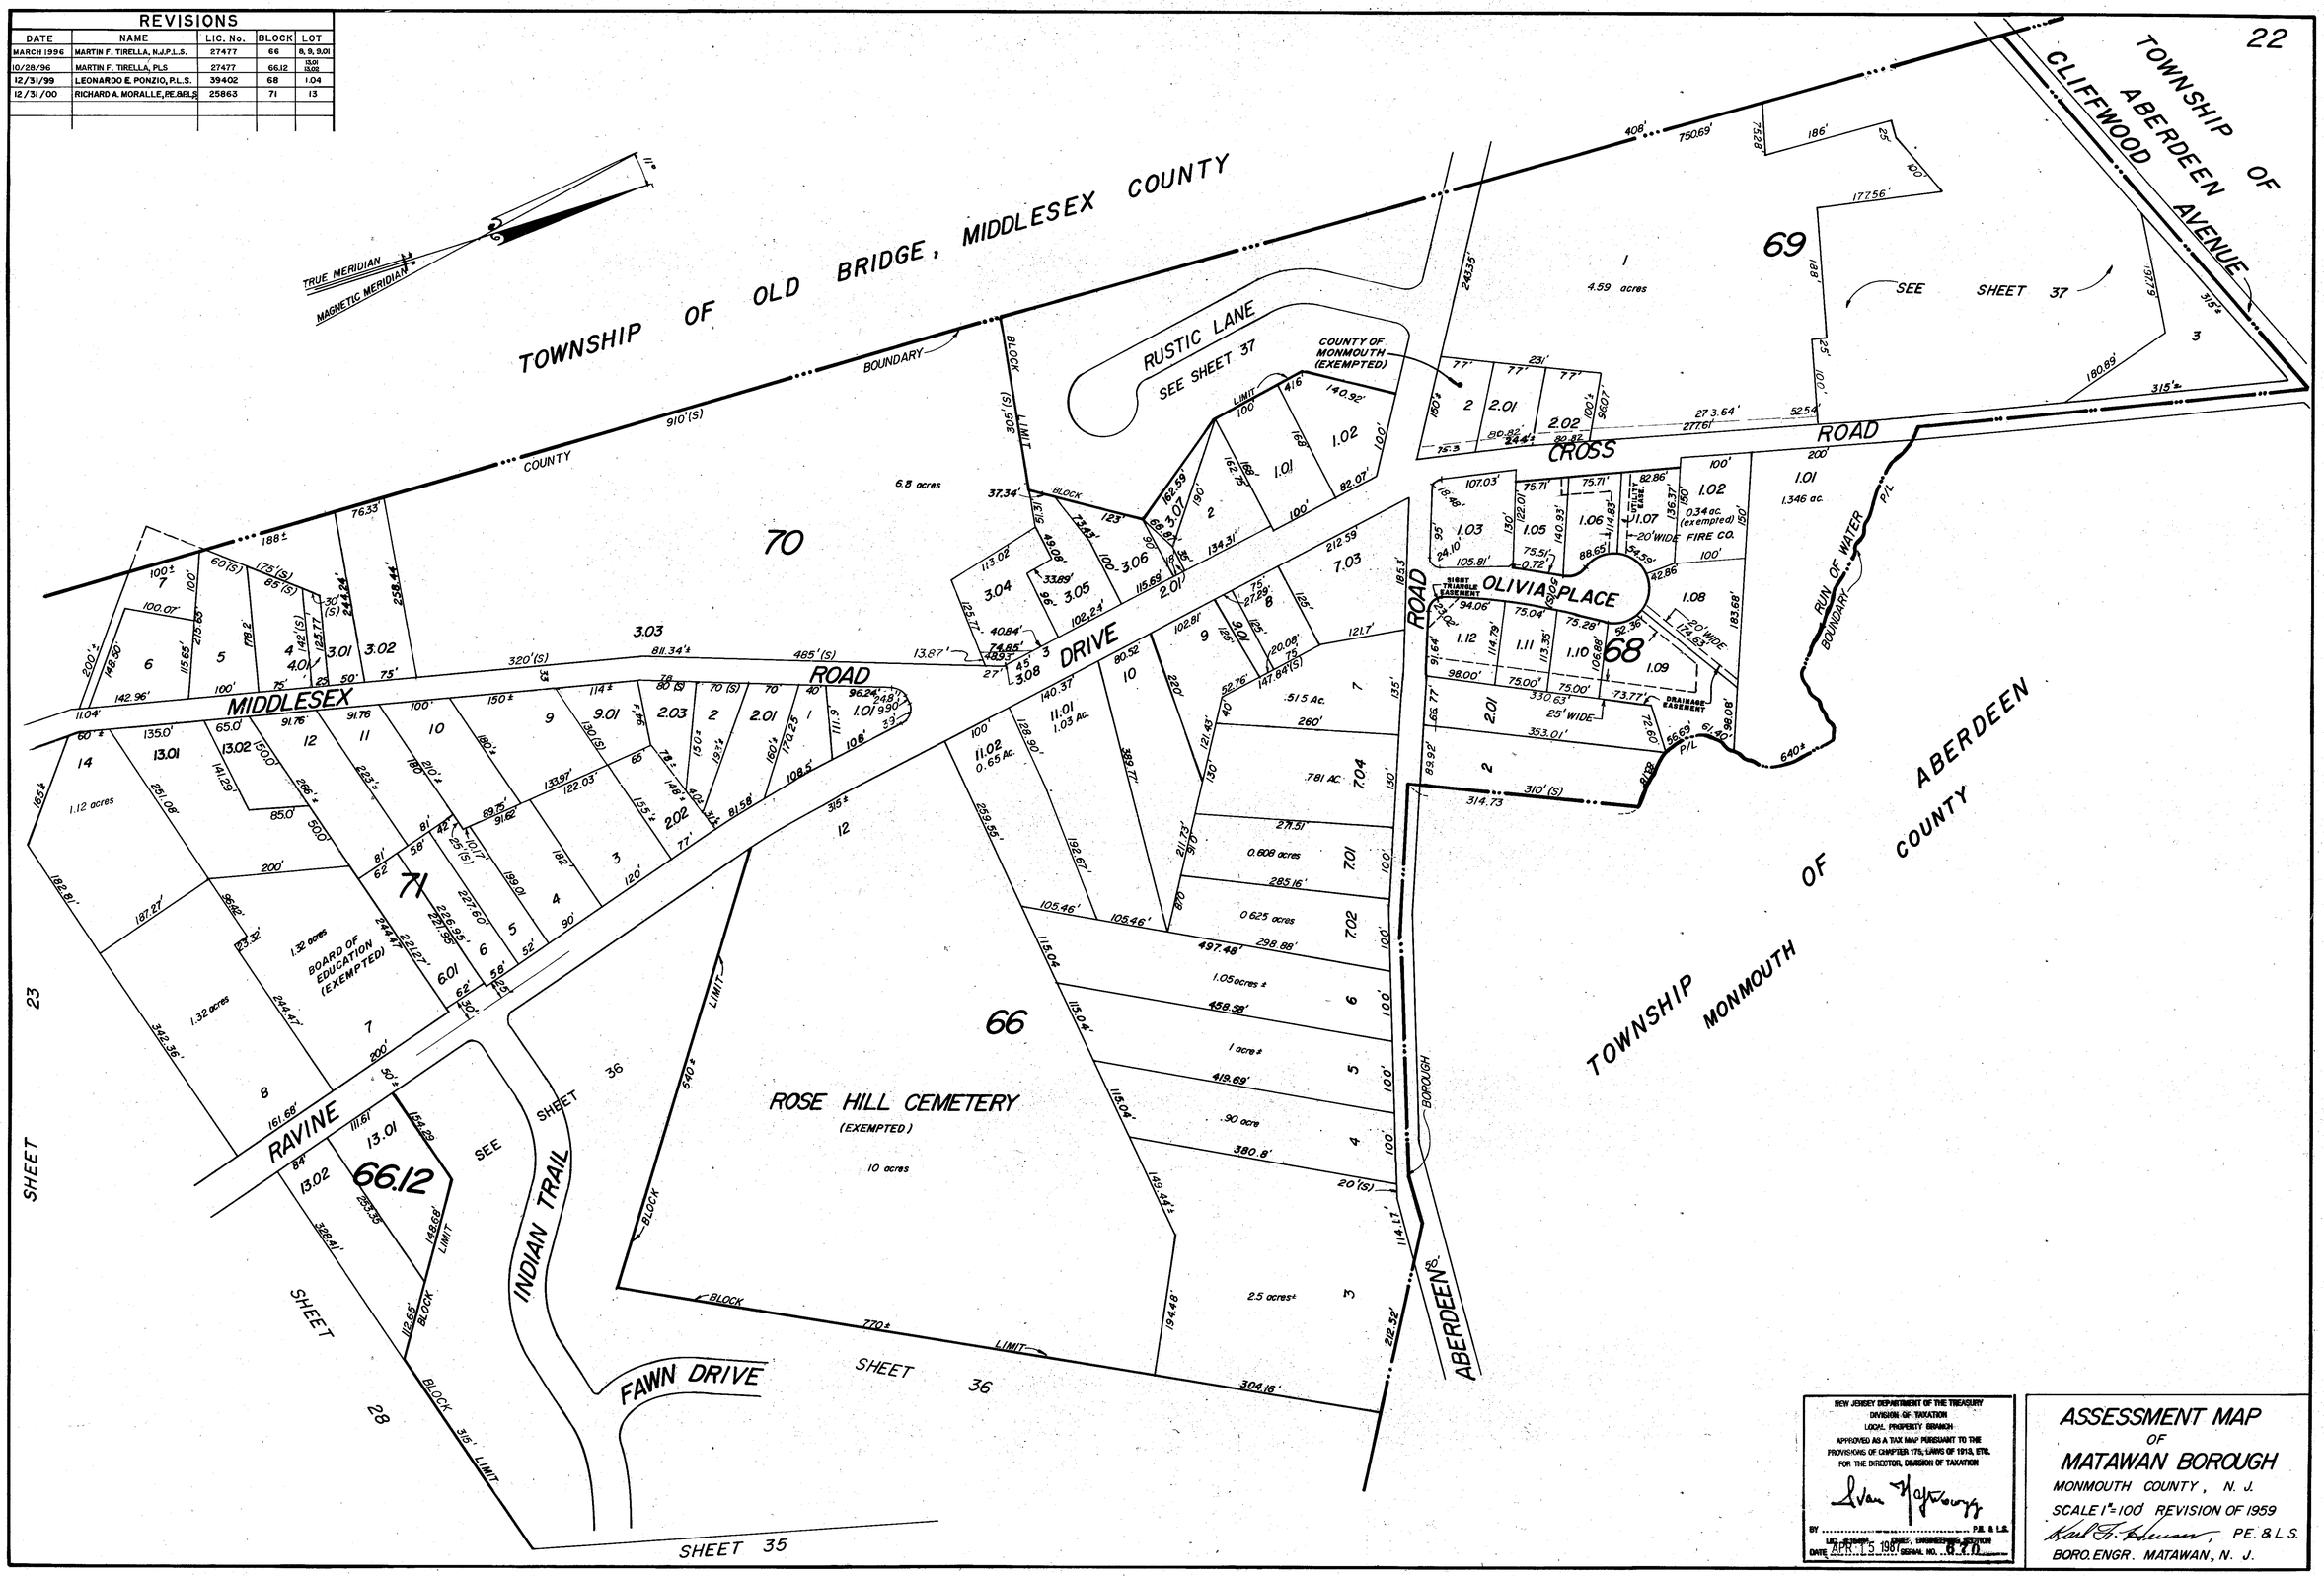

NEW JERSEY DEPARTMENT OF THE TREASURY
DIVISION OF TAXATION
LOCAL PROPERTY BRANCH
APPROVED AS A TAX MAP PURSUANT TO THE PROVISIONS OF CHAPTER 175, LAWS OF 1918, ETC.
FOR THE DIRECTOR, DIVISION OF TAXATION

BY ..... P.E. & L.S.
LIC. NUMBER ..... CHIEF, ENGINEERING SECTION
DATE APR 15 1980 SERIAL NO. 8210

ASSESSMENT MAP OF MATAWAN BOROUGH

MONMOUTH COUNTY, N. J.

SCALE 1" = 100' REVISION OF 1959

Karl F. Kleiner, P.E. & L.S.

BORO. ENGR. MATAWAN, N. J.