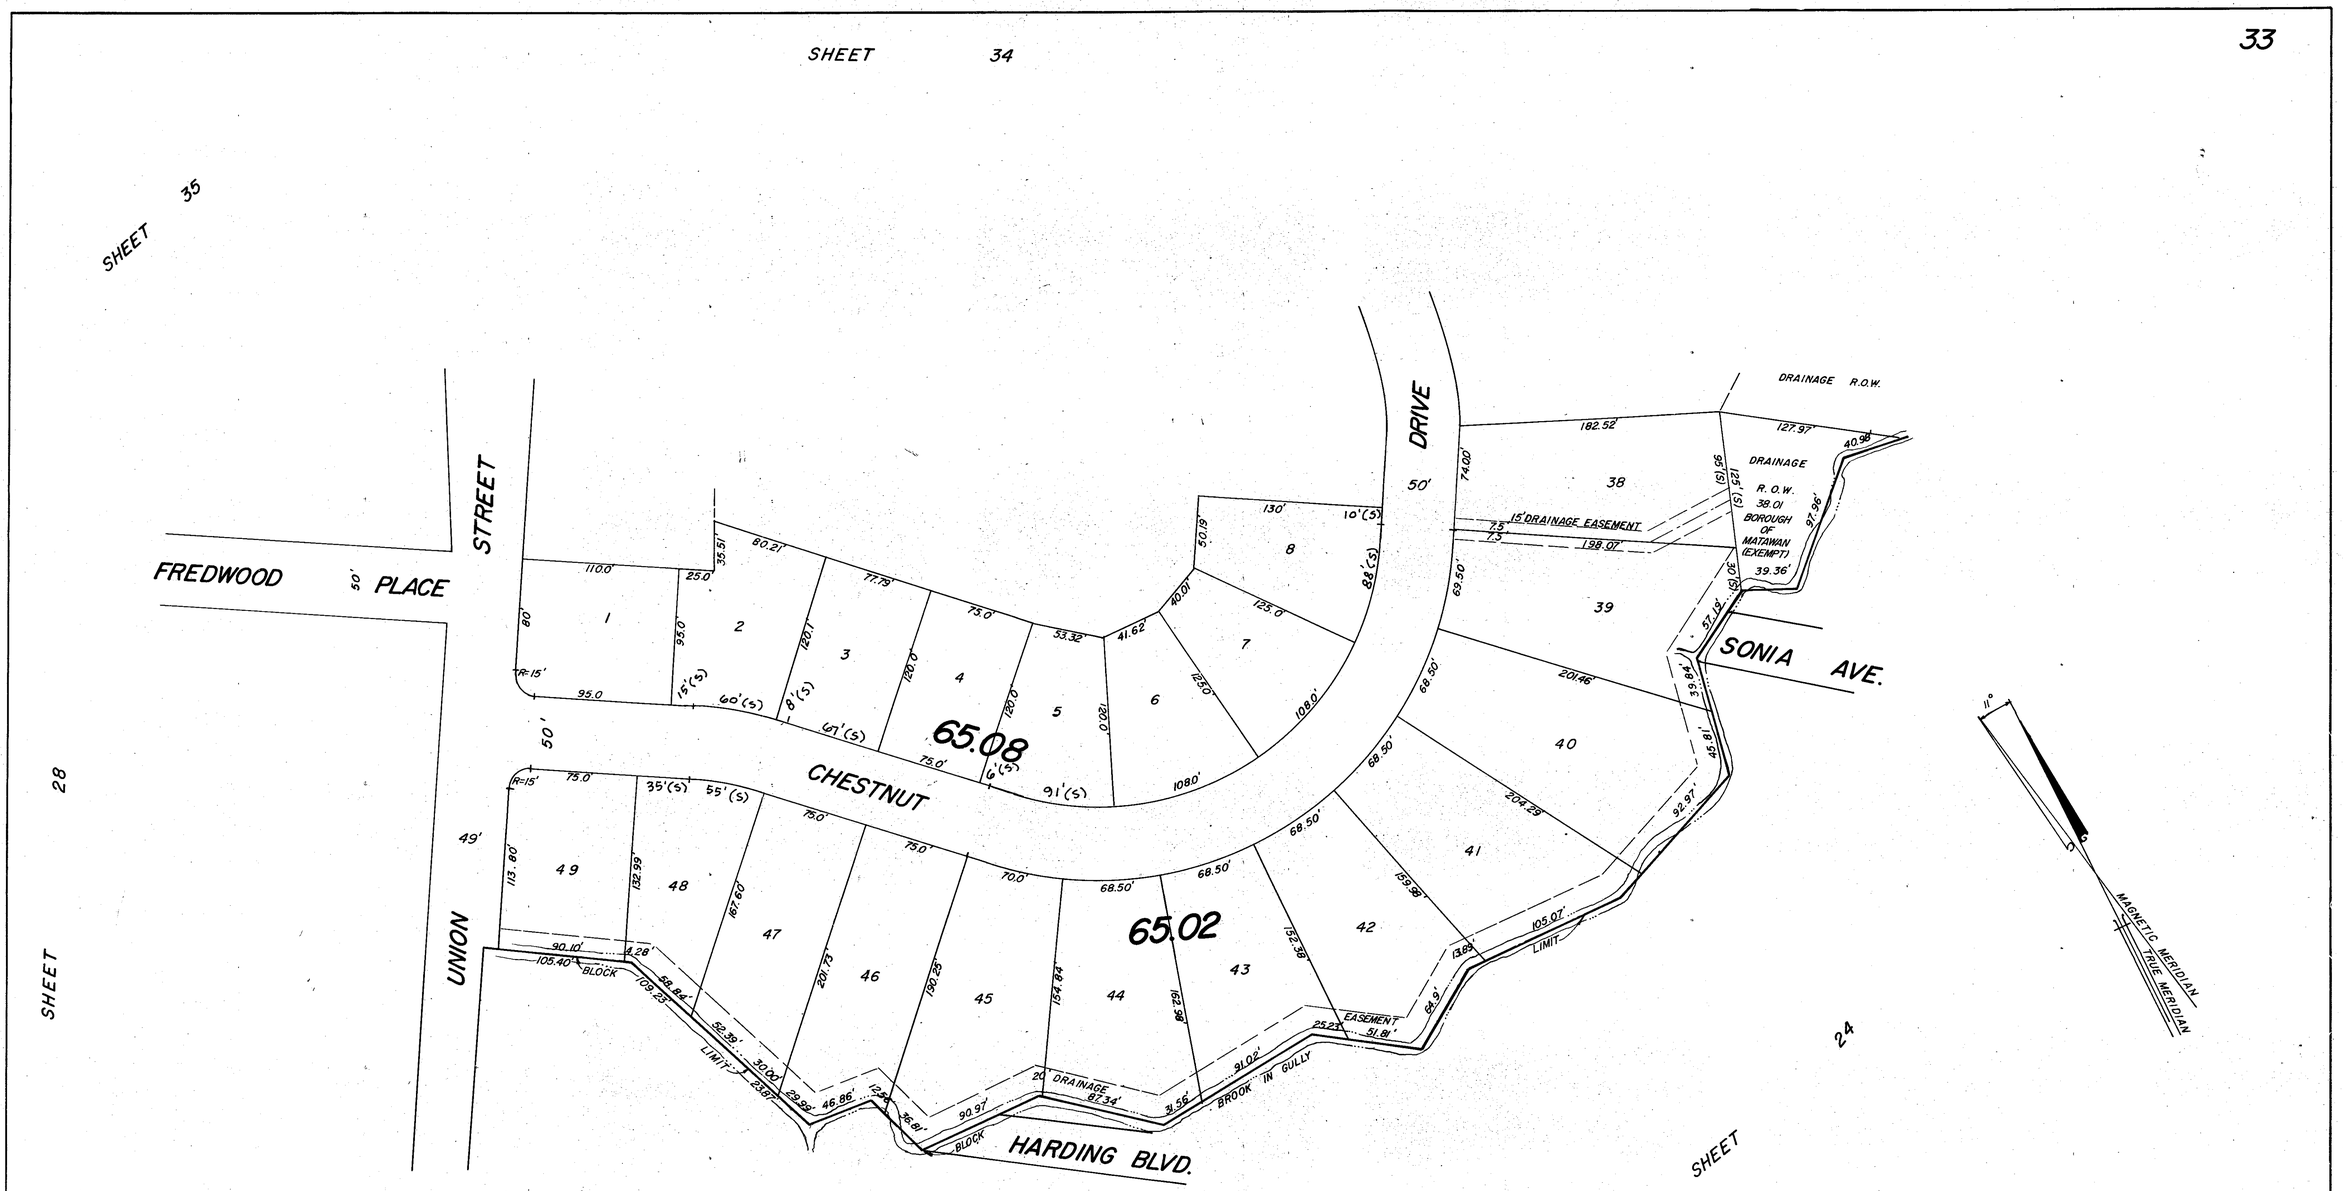

REVISIONS				
DATE	NAME	LIC. No.	BLOCK	LOT
MARCH 1994	MARTIN F. TIRELLA, PLS	27477	65.02	38.01
10/1/96	MARTIN F. TIRELLA, PLS	27477	75	1.01

NEW JERSEY DEPARTMENT OF THE TREASURY
DIVISION OF TAXATION
LOCAL PROPERTY BRANCH
APPROVED AS A TAX MAP PURSUANT TO THE PROVISIONS OF CHAPTER 175, LAWS OF 1913, ETC.
FOR THE DIRECTOR, DIVISION OF TAXATION
BY ..... P.E. & L.S.
LIC. # 19434 CHIEF, ENGINEERING SECTION
DATE APR. 15, 1997 SERIAL NO. 97-4-11

ASSESSMENT MAP OF MATAWAN BOROUGH

MONMOUTH COUNTY, N. J.

SCALE 1"=50' REVISION OF 1963

P.E.

BOROUGH ENGR., MATAWAN, N.J.