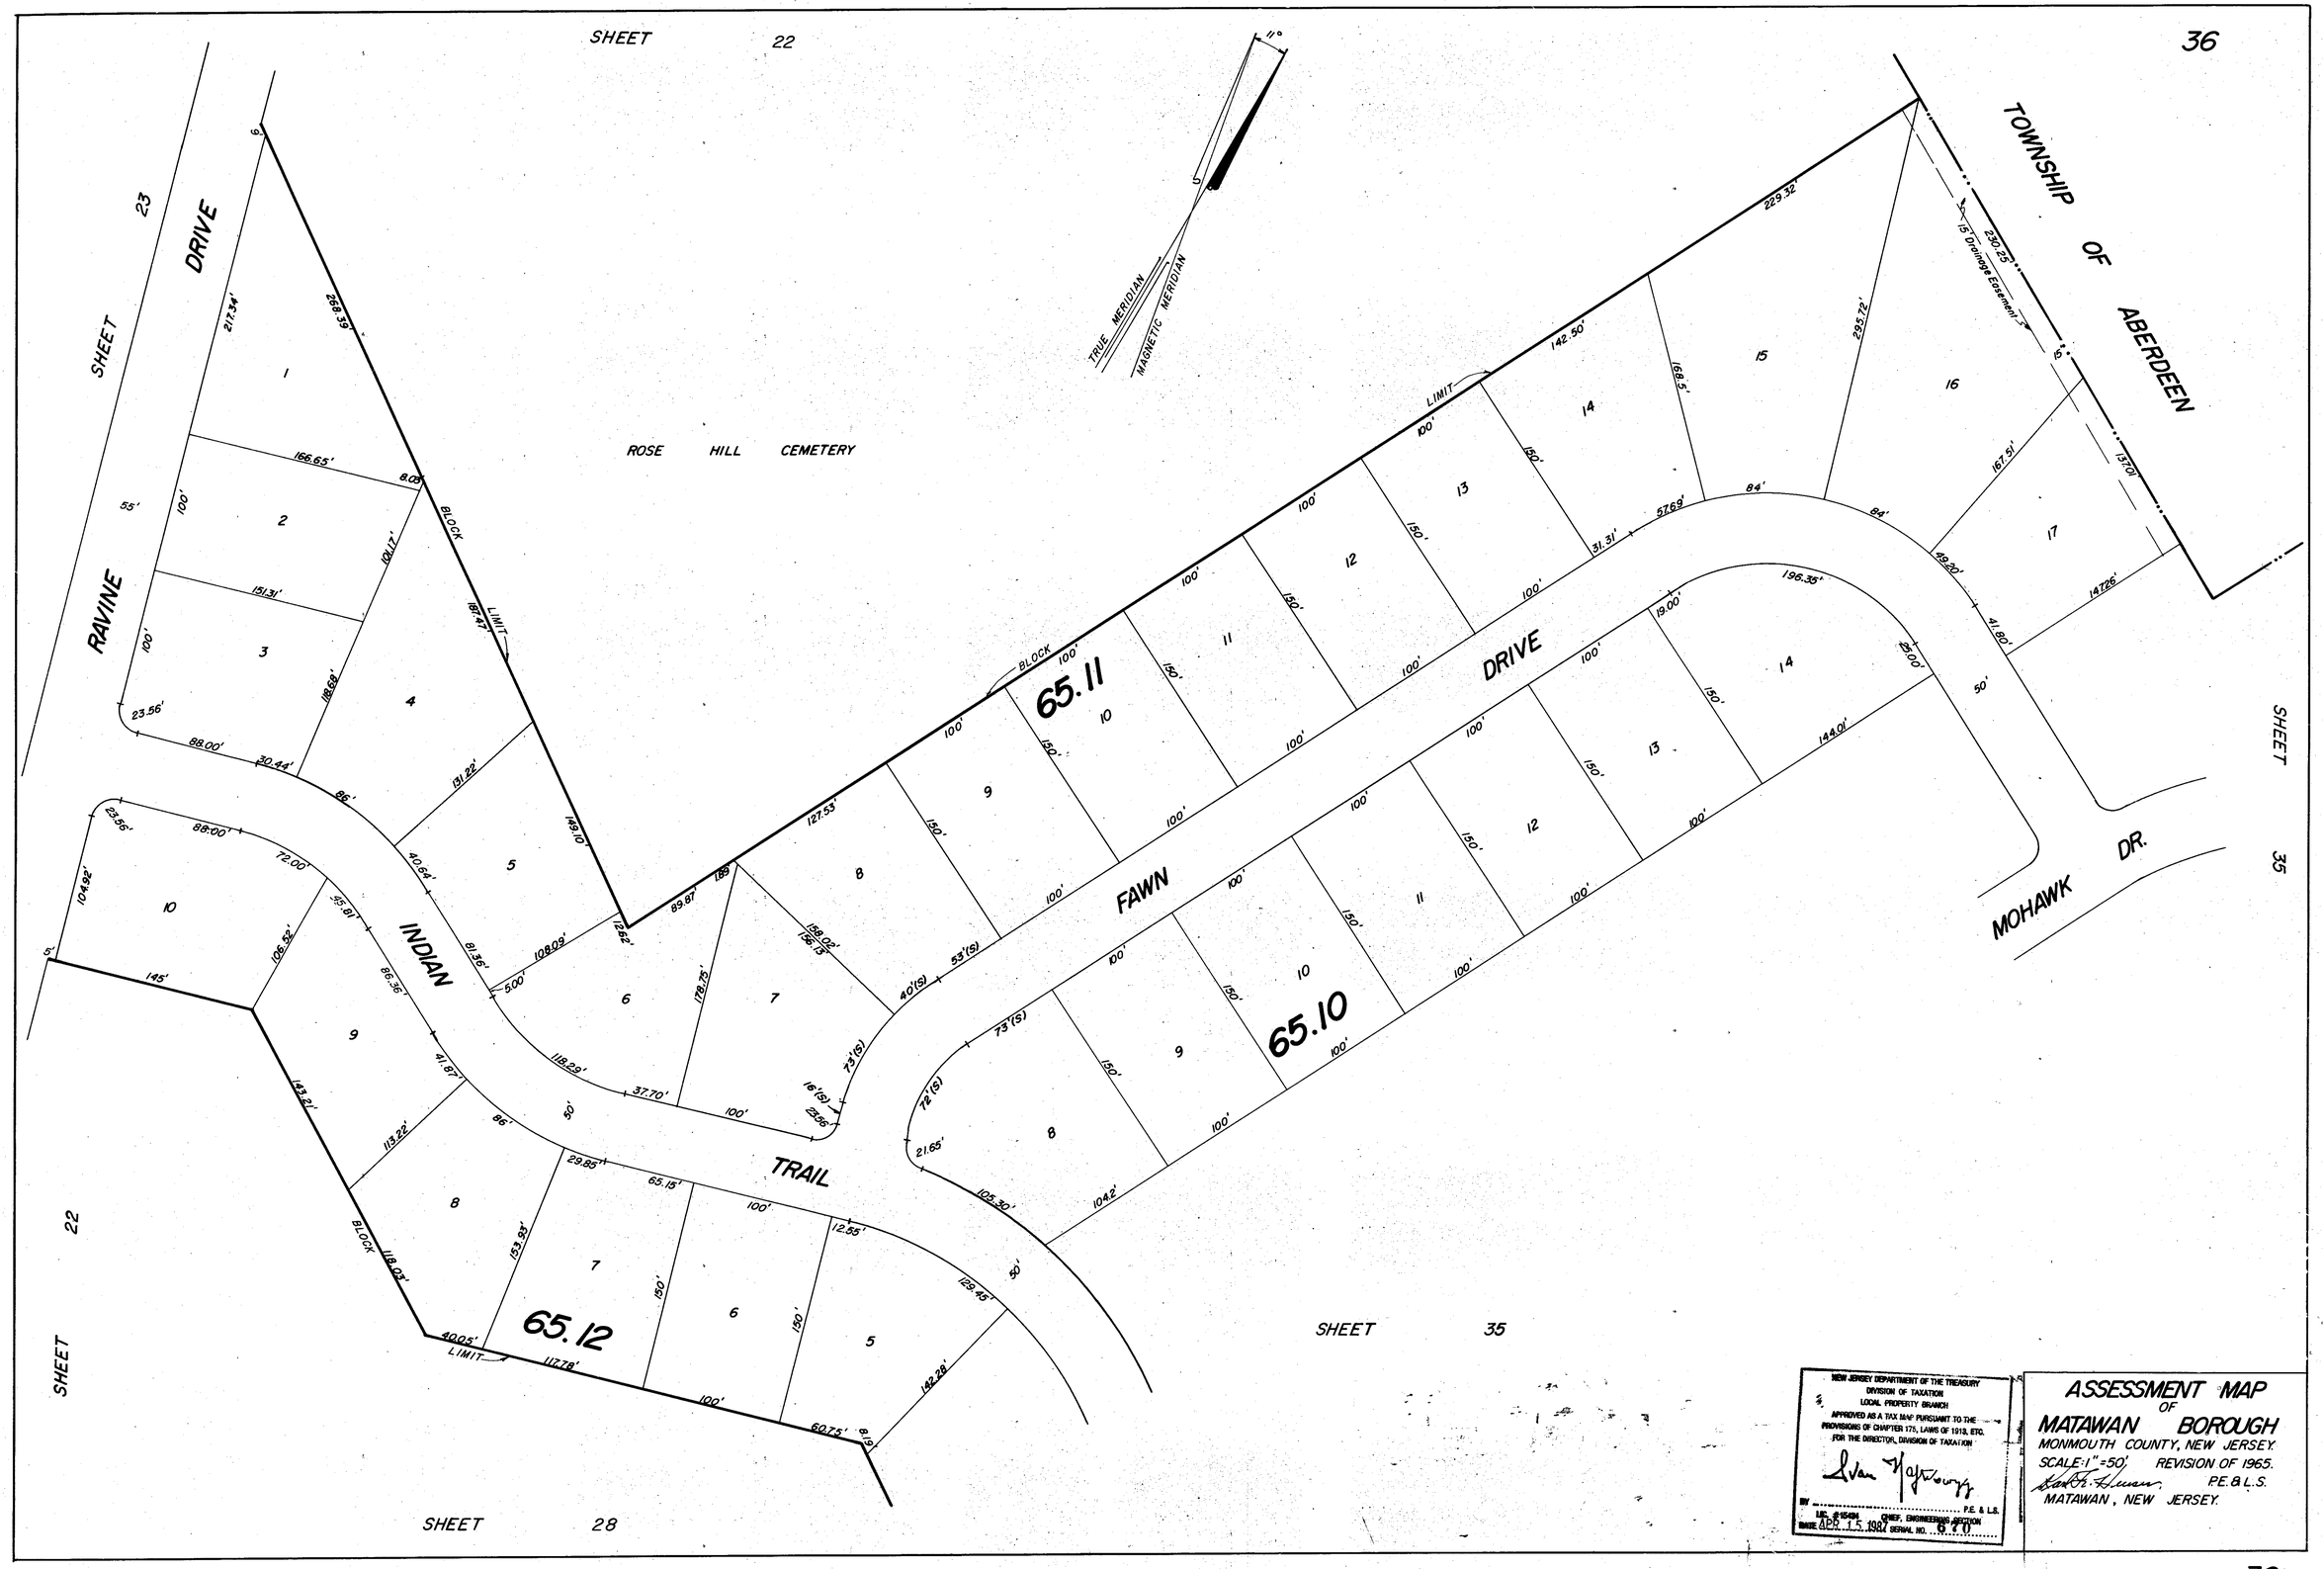

NEW JERSEY DEPARTMENT OF THE TREASURY
DIVISION OF TAXATION
LOCAL PROPERTY BRANCH
APPROVED AS A TAX MAP PURSUANT TO THE PROVISIONS OF CHAPTER 175, LAWS OF 1913, ETC.
FOR THE DIRECTOR, DIVISION OF TAXATION
BY ..... P.E. & L.S.
CHIEF, ENGINEERING SECTION
LIC. # 15494
DATE APR. 15, 1964 DENIAL NO. 870

ASSESSMENT MAP OF MATAWAN BOROUGH

MONMOUTH COUNTY, NEW JERSEY.
SCALE: 1" = 50' REVISION OF 1965.
P.E. & L.S.
MATAWAN, NEW JERSEY.