REVISIONS				
DATE	NAME	LIC. No.	BLOCK	LOT
MARCH 1996	MARTIN F. TIRELLA, N.J.P.L.S.	27477	11.01	13
10/22/96	MARTIN F. TIRELLA, NJPLS	27477	12	1.01
10/28/96	MARTIN F. TIRELLA, PLS	27477	11	22

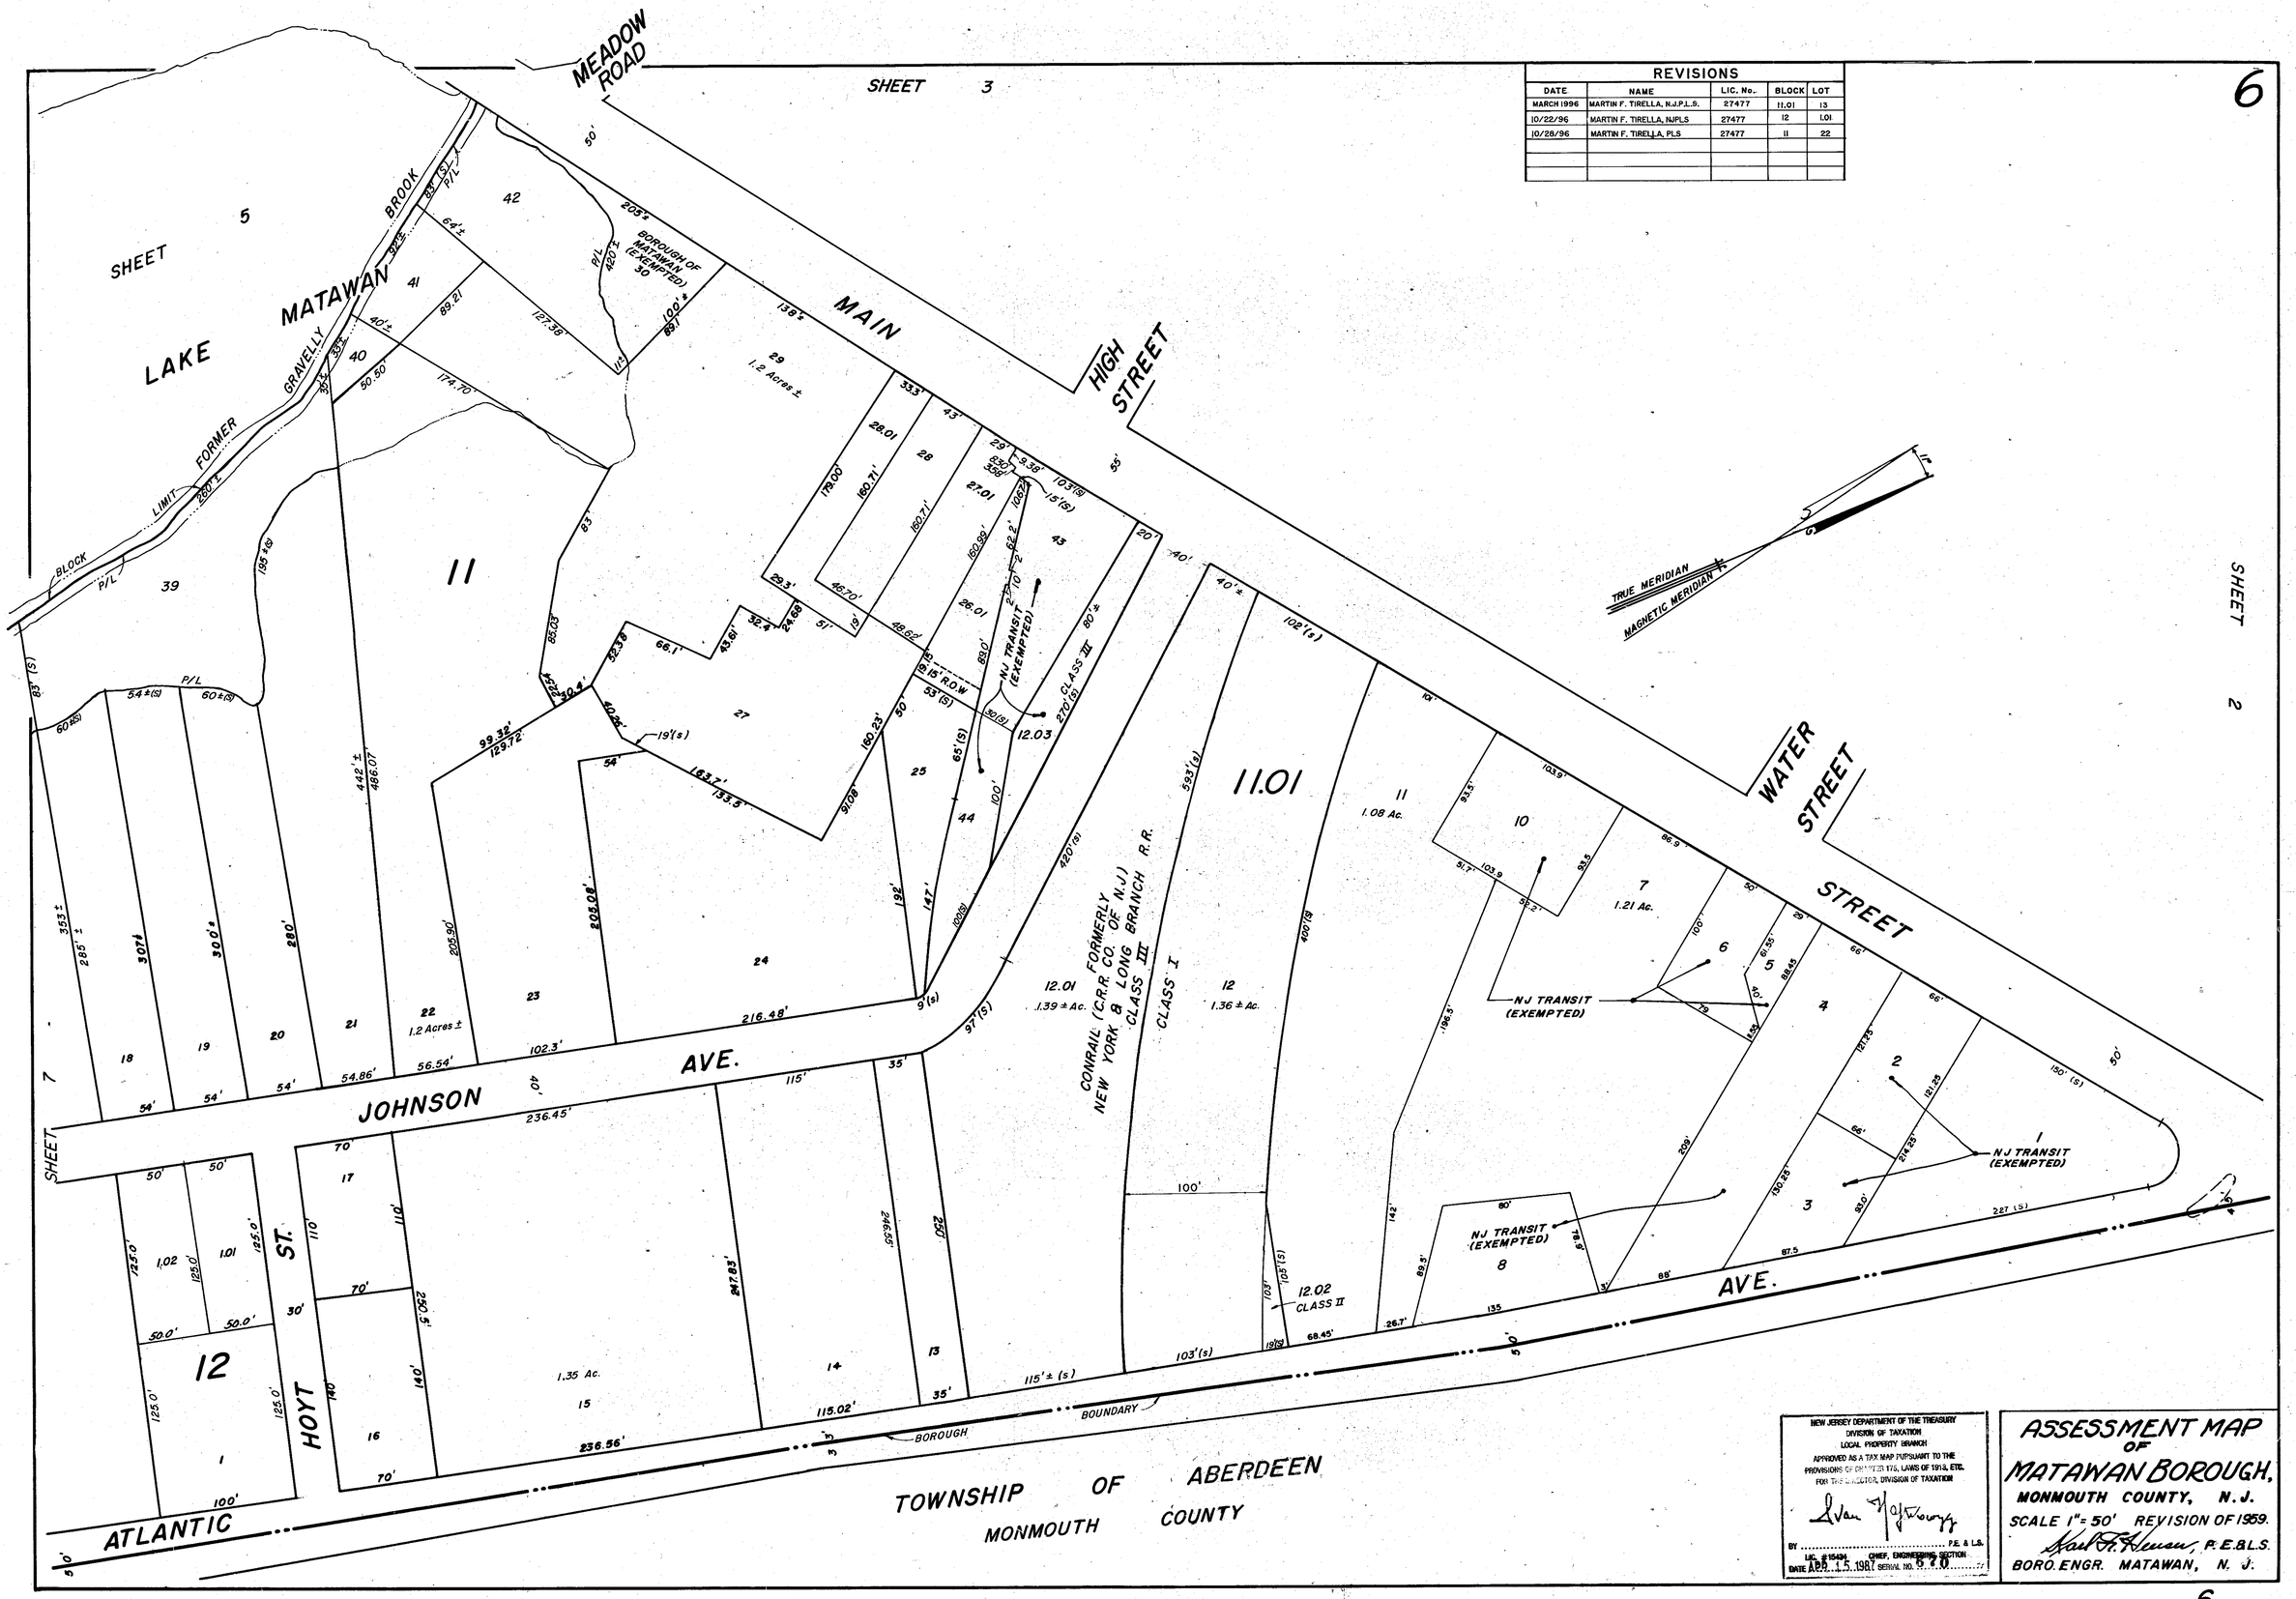

NEW JERSEY DEPARTMENT OF THE TREASURY
DIVISION OF TAXATION
LOCAL PROPERTY BRANCH
APPROVED AS A TAX MAP PURSUANT TO THE PROVISIONS OF CHAPTER 175, LAWS OF 1918, ETC.
FOR THE DIRECTOR, DIVISION OF TAXATION
BY ..... P.E. & L.S.
LIC. # 15434 CHIEF, ENGINEERING SECTION
DATE Aug. 15, 1987 SERIAL NO. 5 2 0

ASSESSMENT MAP OF MATAWAN BOROUGH,

MONMOUTH COUNTY, N.J.

SCALE 1" = 50' REVISION OF 1959.

Karl O. Hansen, P.E.&L.S.

BORO. ENGR. MATAWAN, N. J.