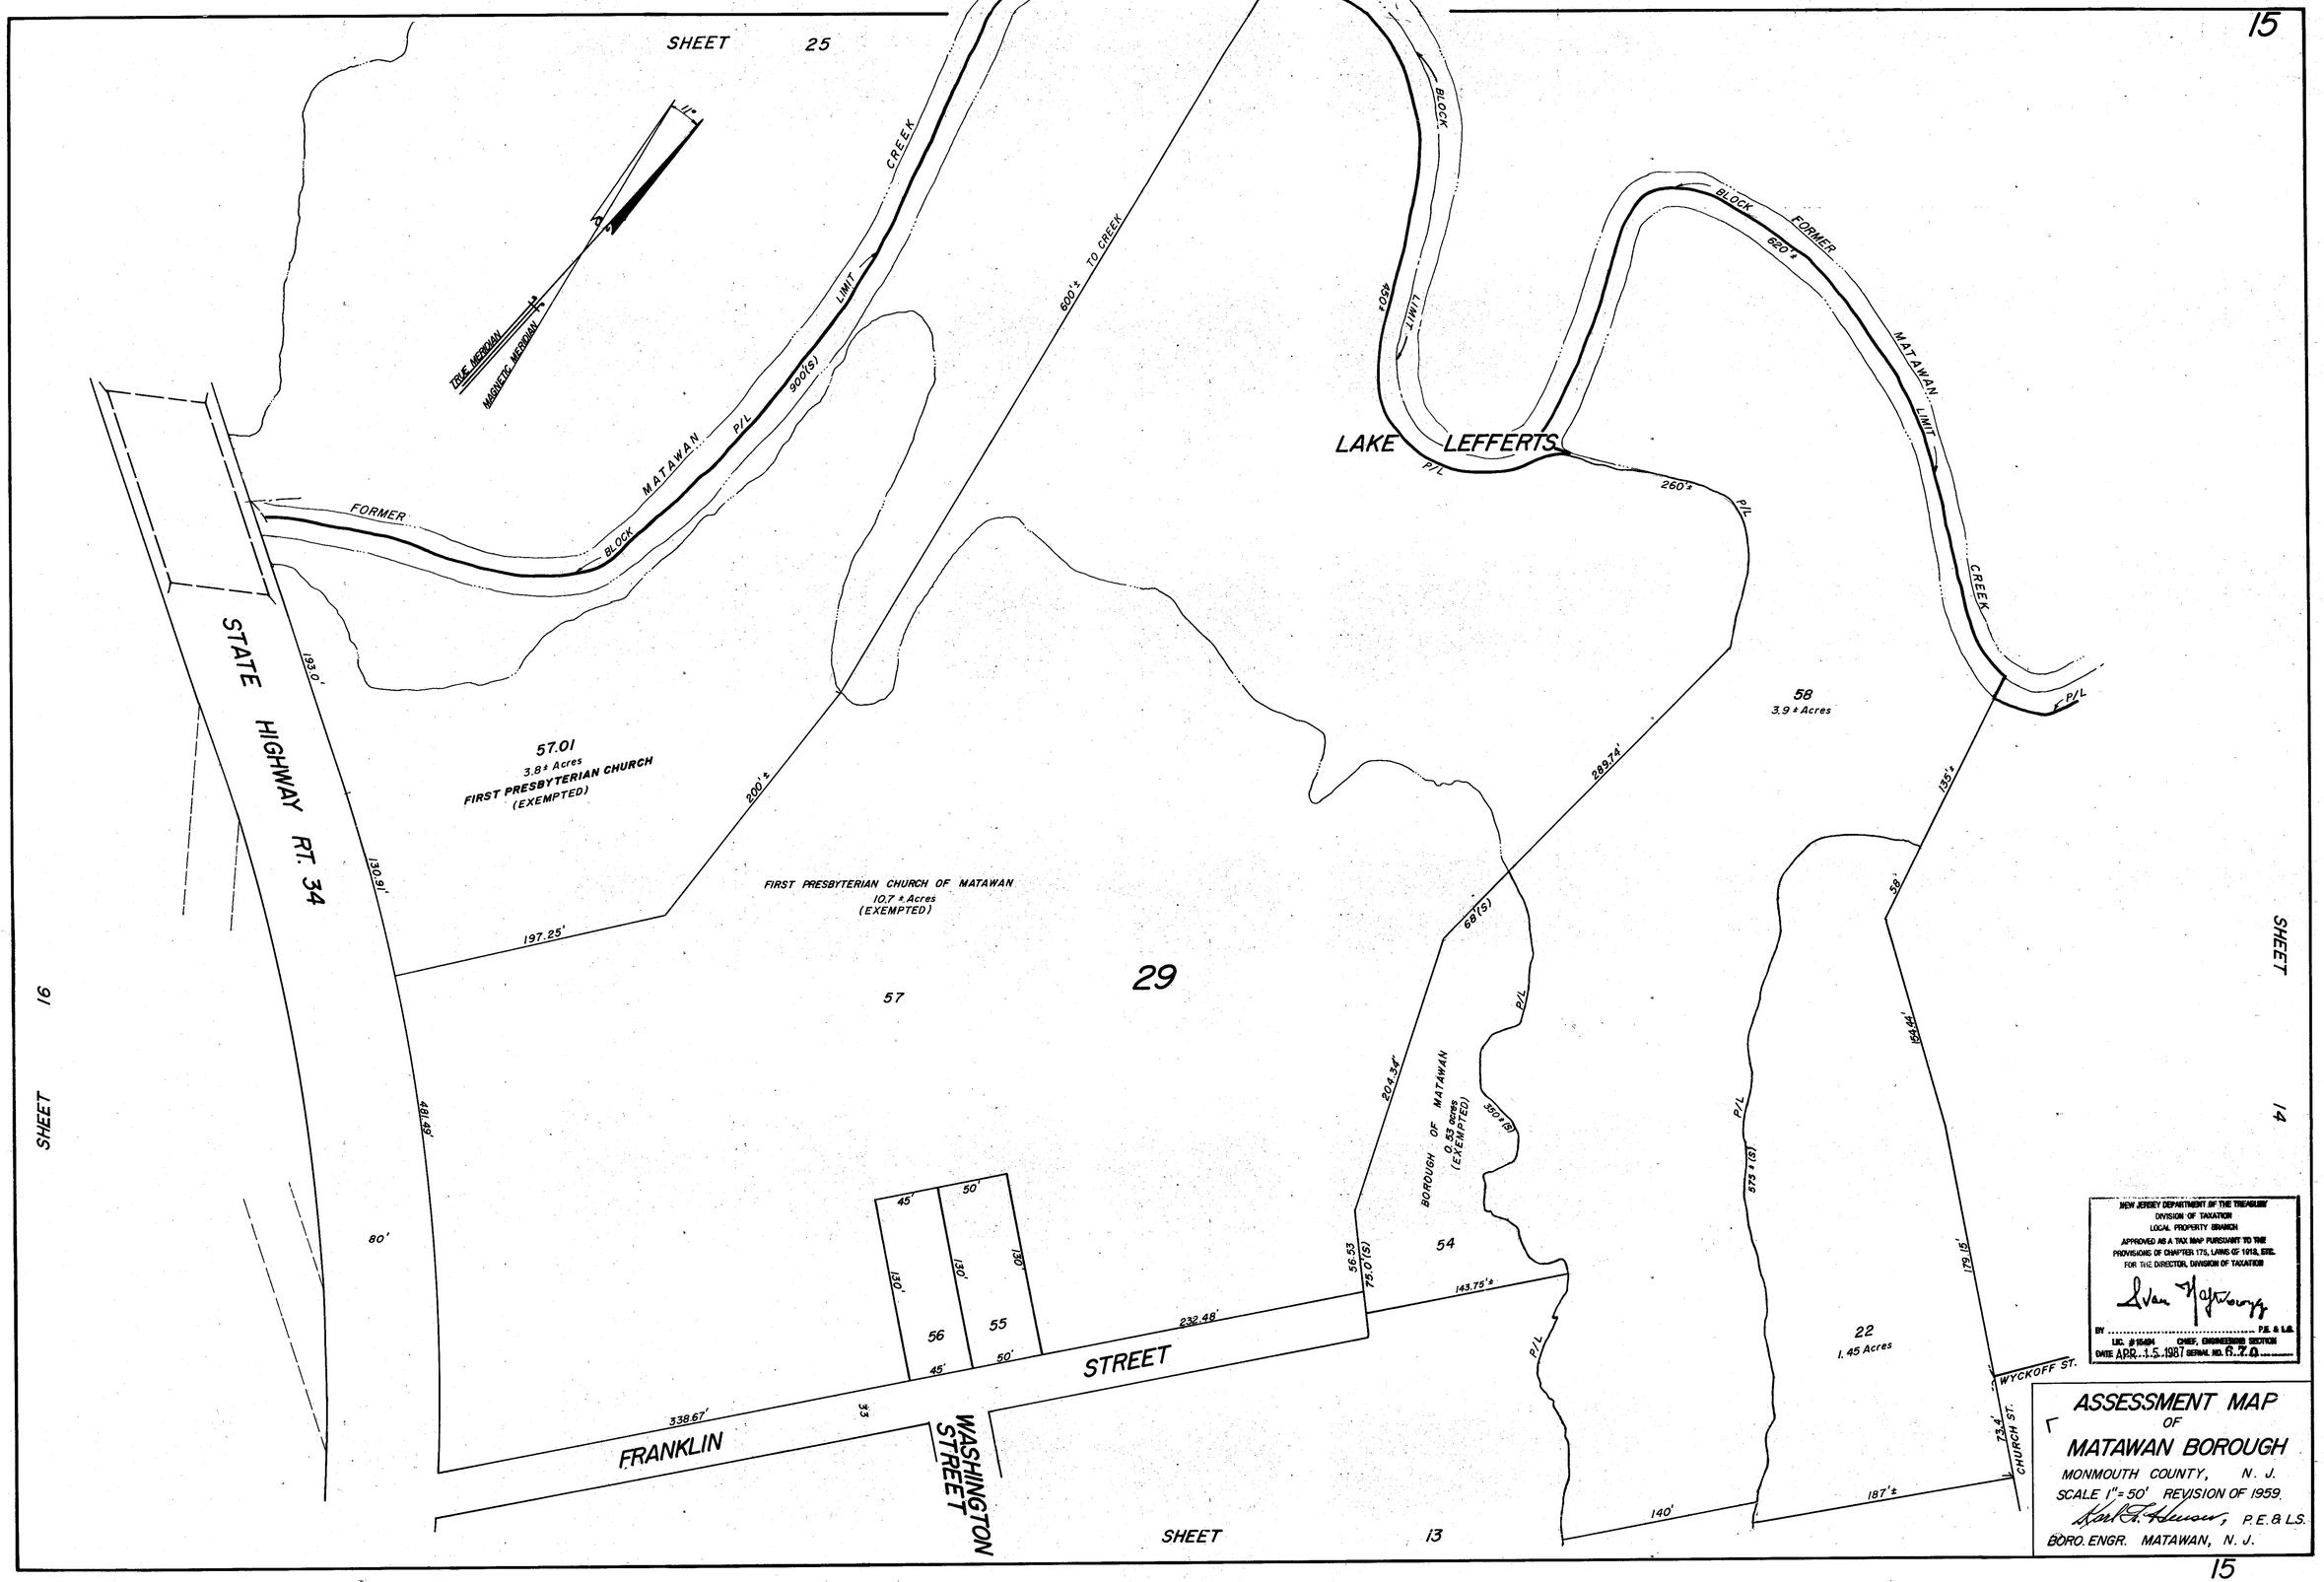
SHEET 25
TRUE MERIDIAN
MAGNETIC MERIDIAN
FORMER BLOCK MATAWAN P/L LIMIT CREEK
900(S)
600'± TO CREEK
BLOCK LIMIT
LAKE LEFFERTS
P/L
260'±
FORMER BLOCK MATAWAN LIMIT CREEK
620'±
P/L
STATE HIGHWAY RT. 34
193.0'
130.91'
481.59'
80'
57.01
3.8± Acres
FIRST PRESBYTERIAN CHURCH
(EXEMPTED)
200'±
FIRST PRESBYTERIAN CHURCH OF MATAWAN
10.7 ± Acres
(EXEMPTED)
197.25'
57
29
58
3.9 ± Acres
283.74'
135'±
68'(S)
204.34'
BOROUGH OF MATAWAN
0.53 acres
(EXEMPTED)
54
56.53
75.0'(S)
143.75'±
232.48'
45'
50'
130'
56
55
STREET
338.67'
FRANKLIN
WASHINGTON STREET
SHEET 16
SHEET 14
SHEET 13
58'
156.44'
573'(S)
179.15'
22
1.45 Acres
WYCKOFF ST.
73.4'
CHURCH ST.
140'
187'±
NEW JERSEY DEPARTMENT OF THE TREASURY
DIVISION OF TAXATION
LOCAL PROPERTY BRANCH
APPROVED AS A TAX MAP PURSUANT TO THE
PROVISIONS OF CHAPTER 175, LAWS OF 1918, ETC.
FOR THE DIRECTOR, DIVISION OF TAXATION
BY ..... P.E. & L.S.
LIC. #19484 CHIEF, ENGINEERING SECTION
DATE APR. 15, 1987 SERIAL NO. 6.7.0
ASSESSMENT MAP
OF
MATAWAN BOROUGH
MONMOUTH COUNTY, N. J.
SCALE 1" = 50' REVISION OF 1959.
P.E. & L.S.
BORO. ENGR. MATAWAN, N. J.