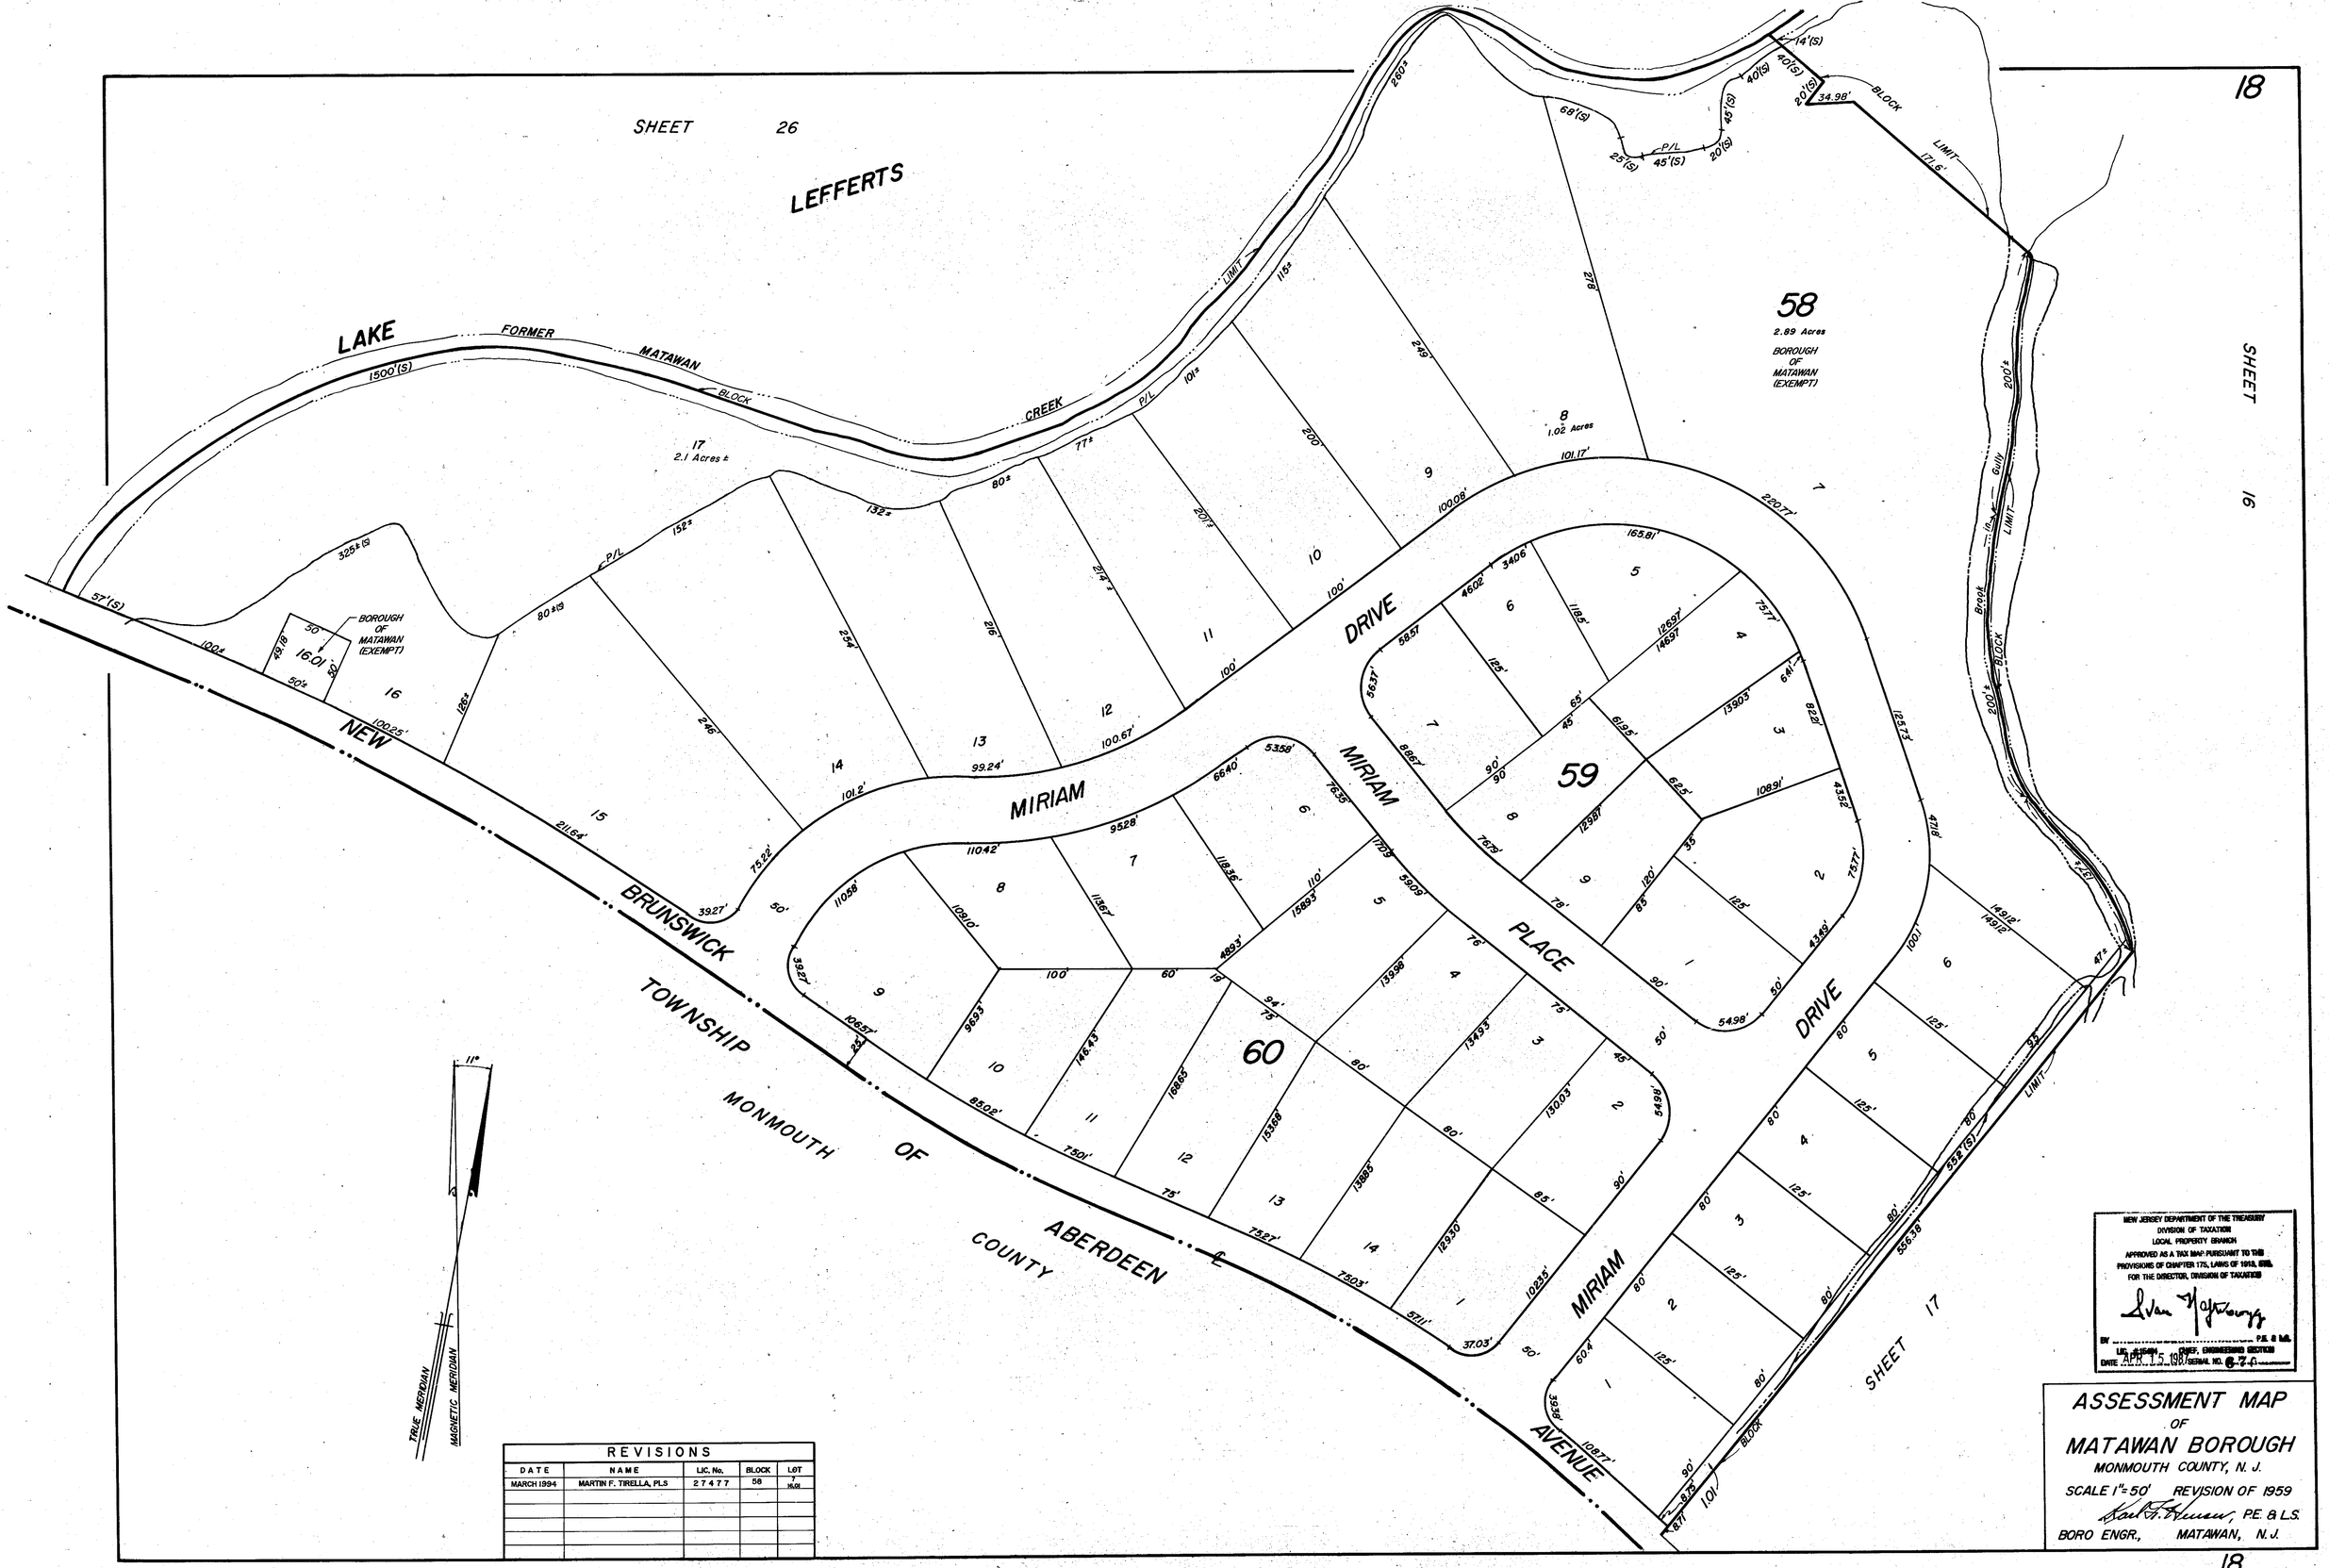

REVISIONS				
DATE	NAME	LIC. No.	BLOCK	LOT
MARCH 1994	MARTIN F. TIRELLA, PLS	27477	58	16.01

NEW JERSEY DEPARTMENT OF THE TREASURY
DIVISION OF TAXATION
LOCAL PROPERTY BRANCH
APPROVED AS A TAX MAP PURSUANT TO THE PROVISIONS OF CHAPTER 175, LAWS OF 1918, AS
FOR THE DIRECTOR, DIVISION OF TAXATION
BY _____ P.E. & L.S.
LIC. NUMBER _____ CHIEF, ENGINEERING SECTION
DATE APR 15 1968 SERIAL NO. 6-72-0

ASSESSMENT MAP OF MATAWAN BOROUGH

MONMOUTH COUNTY, N. J.

SCALE 1"=50' REVISION OF 1959

P.E. & L.S.

BORO ENGR., MATAWAN, N.J.