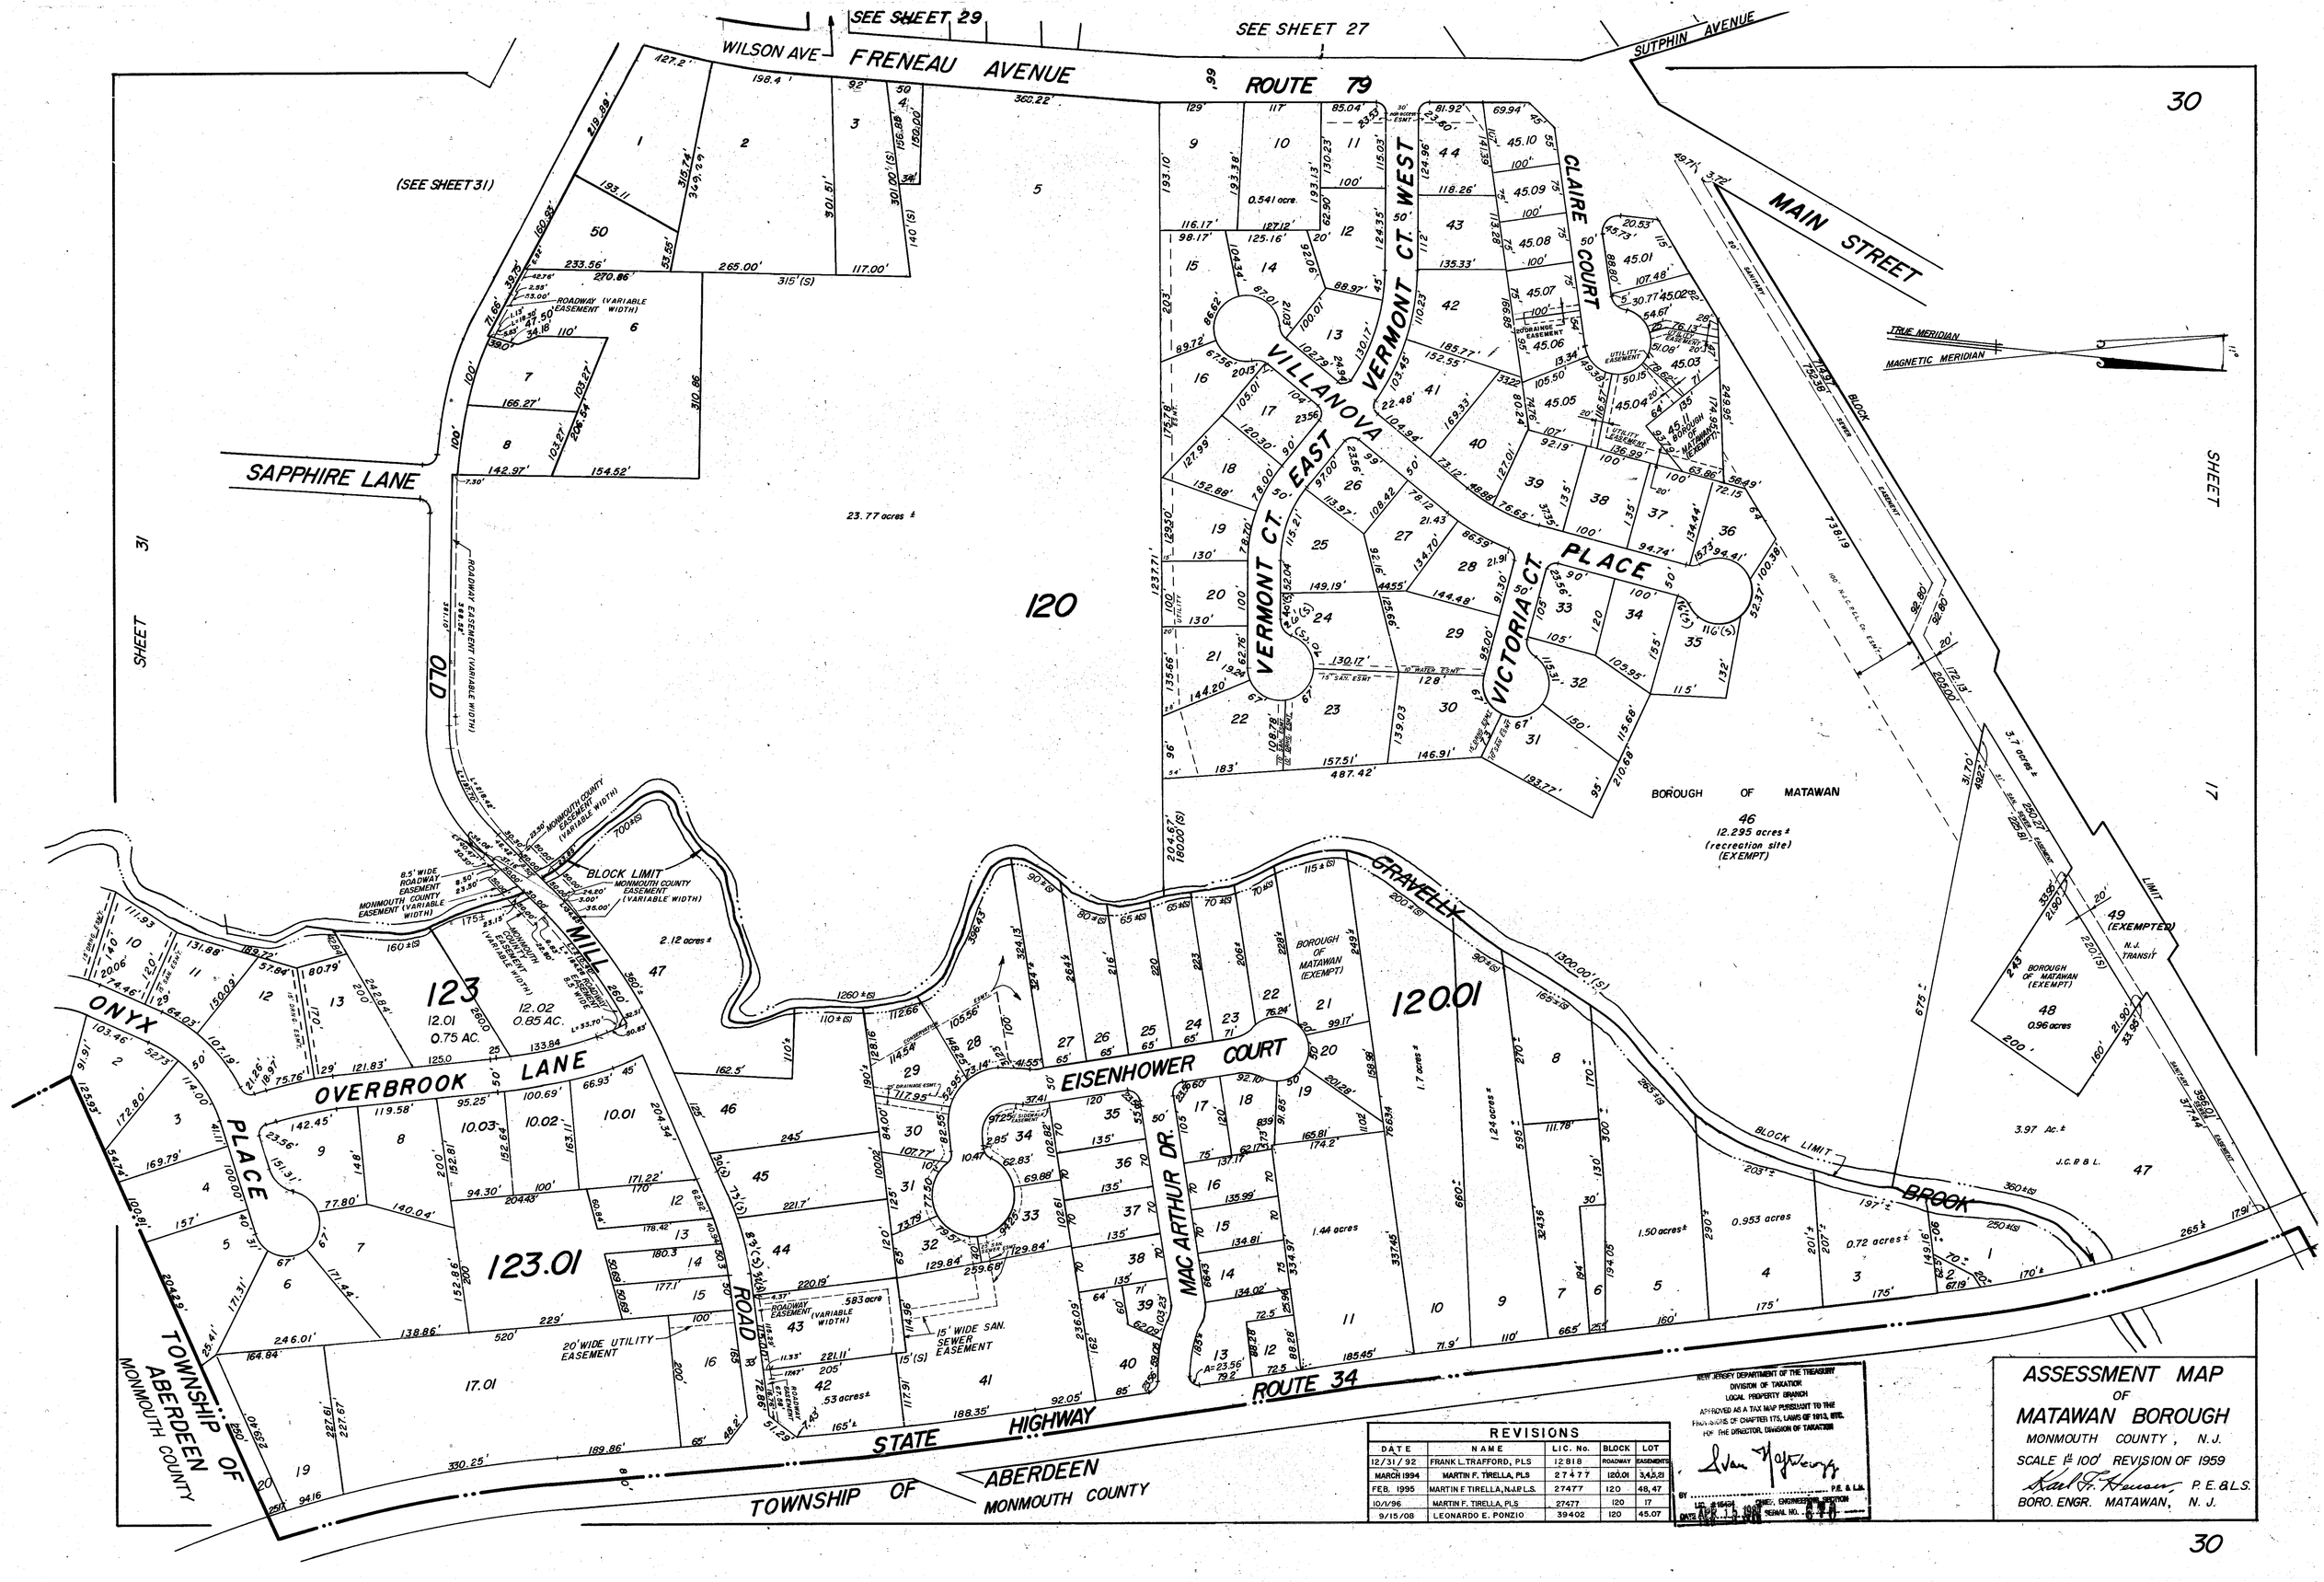

REVISIONS				
DATE	NAME	LIC. No.	BLOCK	LOT
12/31/92	FRANK L. TRAFFORD, PLS	12818	ROADWAY	EASEMENTS
MARCH 1994	MARTIN F. TIRELLA, PLS	27477	120.01	3,4,5,21
FEB. 1995	MARTIN F TIRELLA, N.J.P.L.S.	27477	120	48,47
10/1/96	MARTIN F. TIRELLA, PLS	27477	120	17
9/15/08	LEONARDO E. PONZIO	39402	120	45.07

NEW JERSEY DEPARTMENT OF THE TREASURY
DIVISION OF TAXATION
LOCAL PROPERTY BRANCH
APPROVED AS A TAX MAP PURSUANT TO THE PROVISIONS OF CHAPTER 175, LAWS OF 1913, ETC.
FOR THE DIRECTOR, DIVISION OF TAXATION
BY ..... P.E. & L.S.
LIC. # 16434 CHIEF, ENGINEERING SECTION
DATE APR 15 1996 SERIAL NO. 8-8-8

ASSESSMENT MAP
OF
MATAWAN BOROUGH

MONMOUTH COUNTY, N.J.

SCALE 1" = 100' REVISION OF 1959

Karl G. Hansen P.E. & L.S.

BORO. ENGR. MATAWAN, N.J.