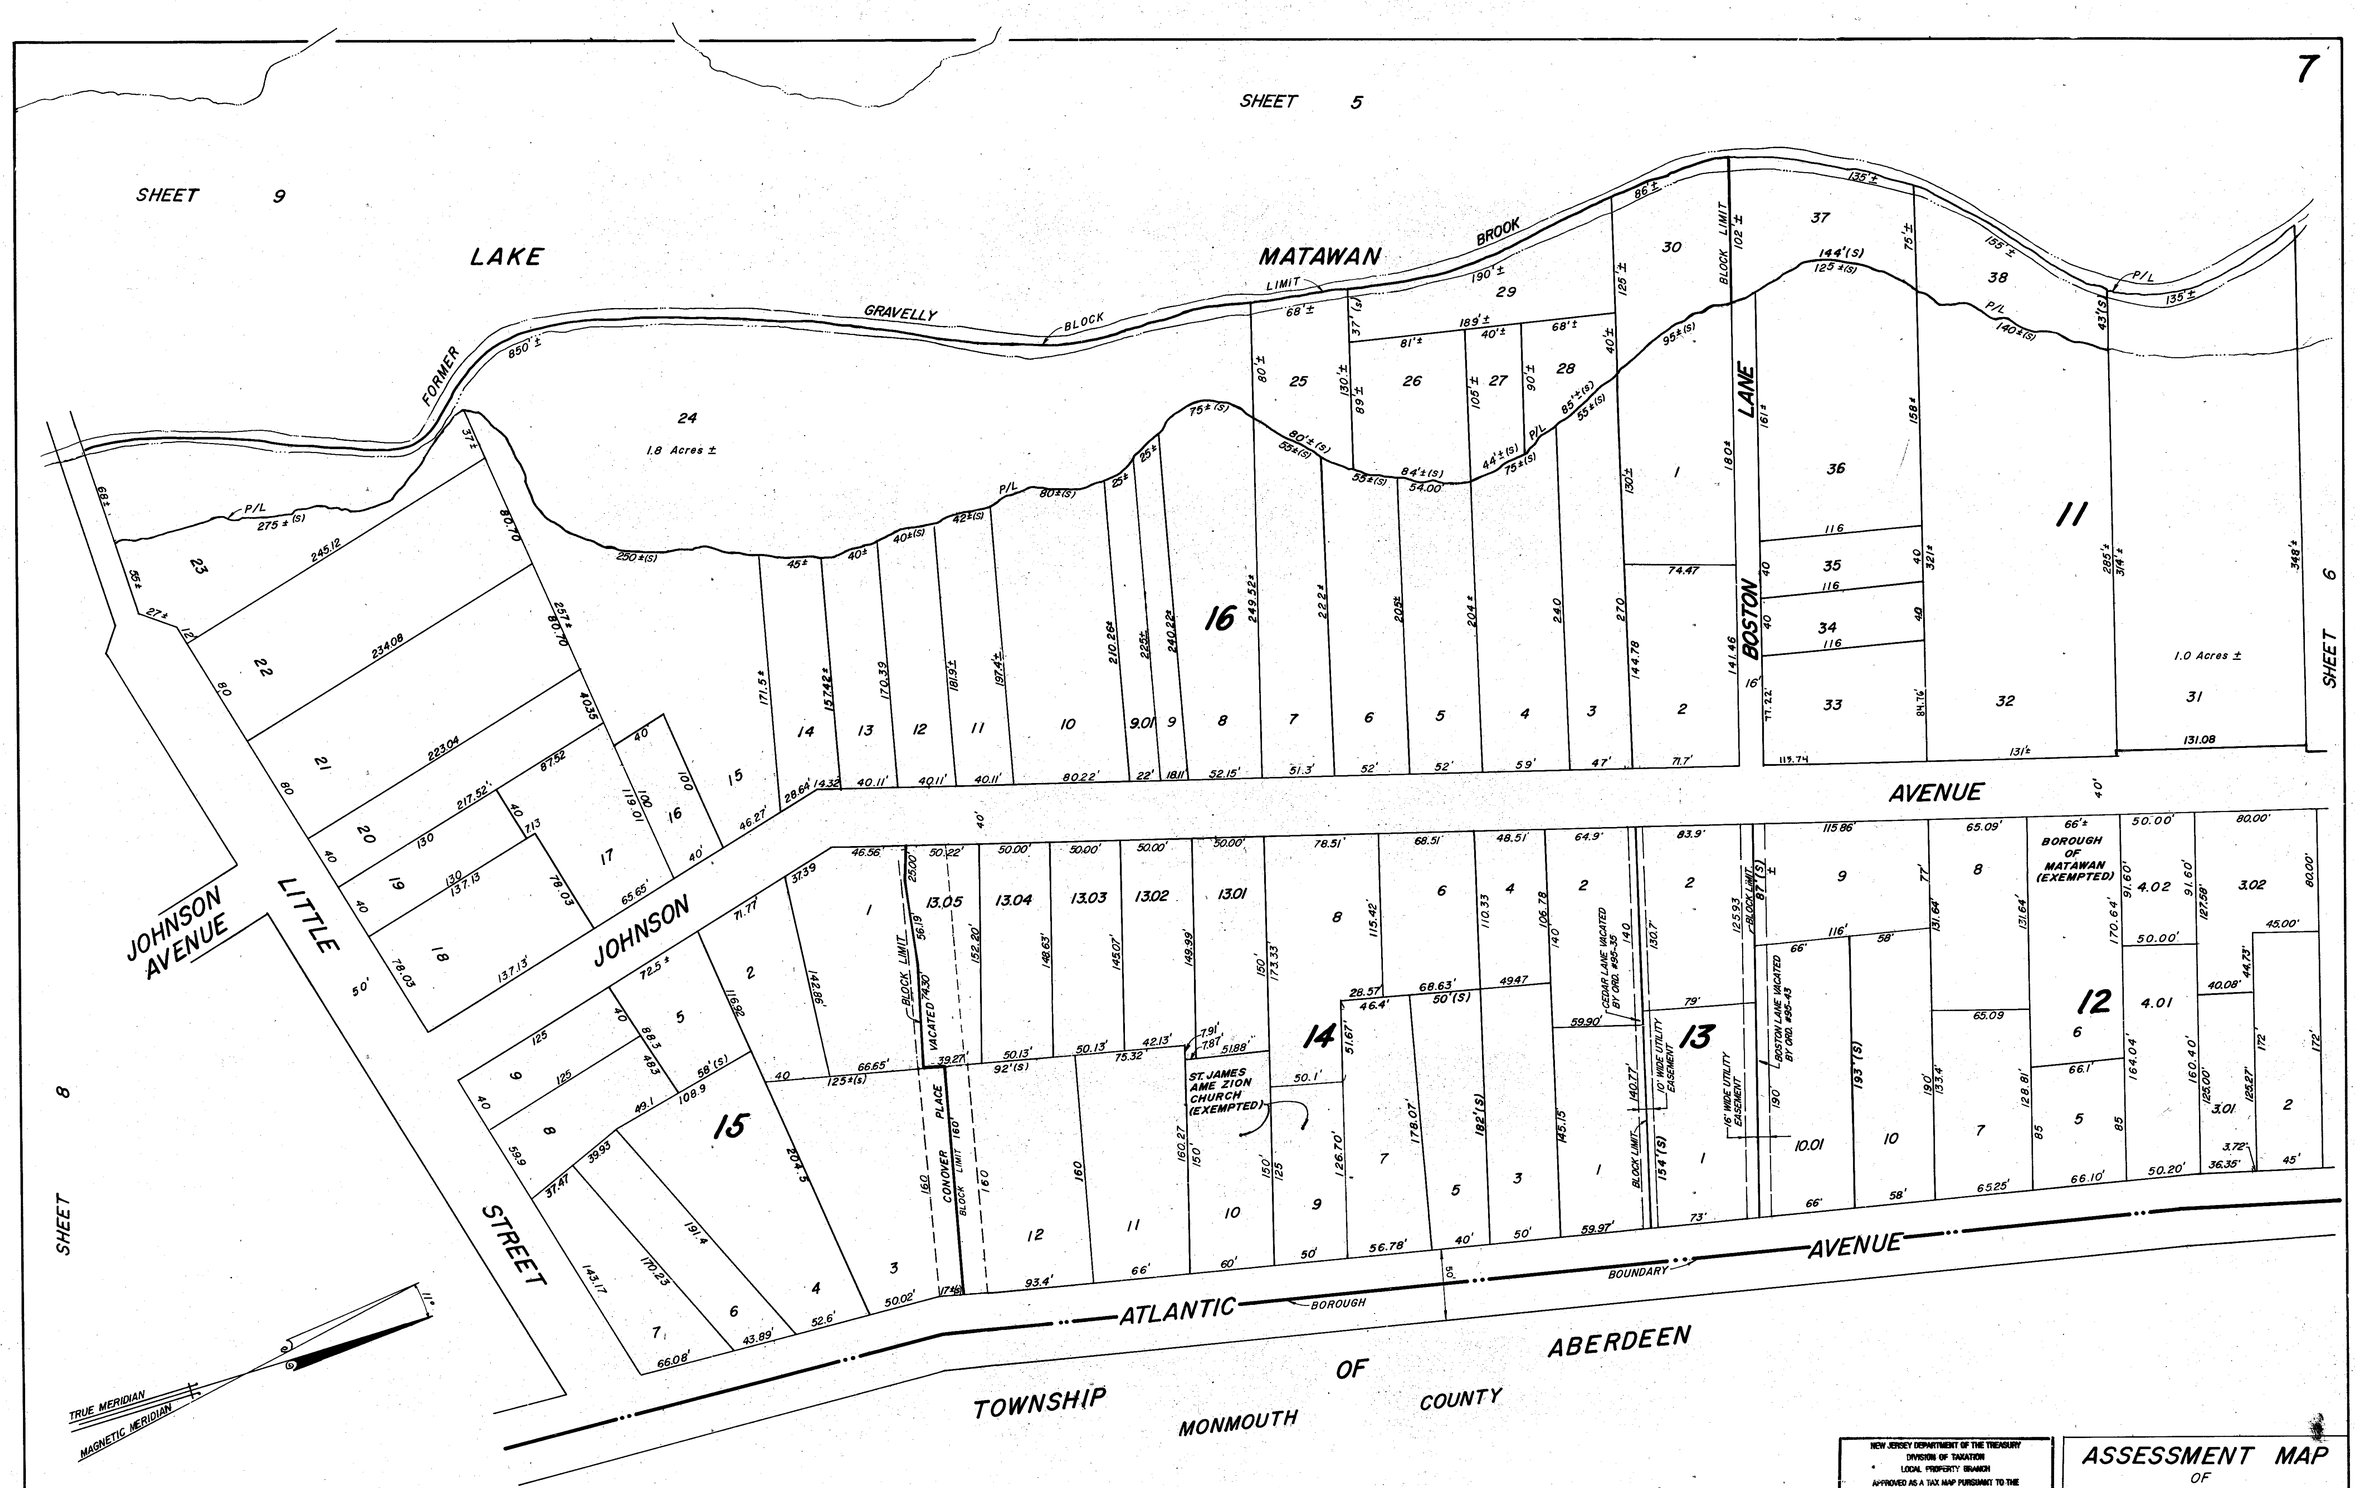

REVISIONS				
DATE	NAME	LIC. No.	BLOCK	LOT
12/31/92	FRANK L. TRAFFORD, PLS	12818	12	4.01, 4.02
12/15/93	FRANK L. TRAFFORD, PLS	12818	14	13.01, 13.02, 13.03, 13.05
12/15/93	FRANK L. TRAFFORD, PLS	12818	15	1
MAR. 1994	MARTIN F. TIRELLA, PLS	27477	12	3.01, 3.02
FEB. 1995	MARTIN F. TIRELLA, N.J.P.L.S.	27477	15-14	1, 13
MARCH 1996	MARTIN F. TIRELLA, N.J.P.L.S.	27477	13	1 & 2

REVISIONS				
DATE	NAME	LIC. No.	BLOCK	LOT
9/26/96	MARTIN F. TIRELLA, PLS	27477	16	5
10/22/96	MARTIN F. TIRELLA, NJPLS	27477	16 16	5 L 9,10
10/28/96	MARTIN F. TIRELLA, PLS	27477	12, 14	9, 1
10/28/96	MARTIN F. TIRELLA, PLS	27477	16	11
12/19/96	MARTIN F. TIRELLA, PLS	27477	11	33
12/31/07	LEONARDO E. PONZIO, PLS	39402	11	31

NEW JERSEY DEPARTMENT OF THE TREASURY
DIVISION OF TAXATION
LOCAL PROPERTY BRANCH
APPROVED AS A TAX MAP PURSUANT TO THE PROVISIONS OF CHAPTER 175, LAWS OF 1913, ETC.
FOR THE DIRECTOR, DIVISION OF TAXATION

BY ..... P.E. & L.S.
LIC. #19291 CHIEF, ENGINEERING SECTION
DATE APR. 5 1991 SERIAL NO. R.20

ASSESSMENT MAP
OF
MATAWAN BOROUGH
MONMOUTH COUNTY, N. J.

SCALE 1" = 50' REVISION OF 1959.

P.E.&L.S.
BORO. ENGR. MATAWAN, N. J.