REVISIONS				
DATE	NAME	LIC. No.	BLOCK	LOT
12/31/92	FRANK L. TRAFFORD, PLS	12818		
MARCH 1994	MARTIN F. TIRELLA, PLS	27477	5 24 26 28	13,24,25 1,14 4.01,5.02 14.01,14.02
10/23/96	MARTIN F. TIRELLA, NJPLS	27477	28	2
8/19/97	MARTIN F. TIRELLA, NJPLS	27477	25	1

NEW JERSEY DEPARTMENT OF THE TREASURY
DIVISION OF TAXATION
LOCAL PROPERTY BRANCH
APPROVED AS A TAX MAP PURSUANT TO THE PROVISIONS OF CHAPTER 175, LAWS OF 1913, ETC.
FOR THE DIRECTOR, DIVISION OF TAXATION
BY ..... P.E. & L.S.
LIC. #15494 CHIEF, ENGINEERING SECTION
DATE APR. 15. 1987 SERIAL NO. 9.9.0

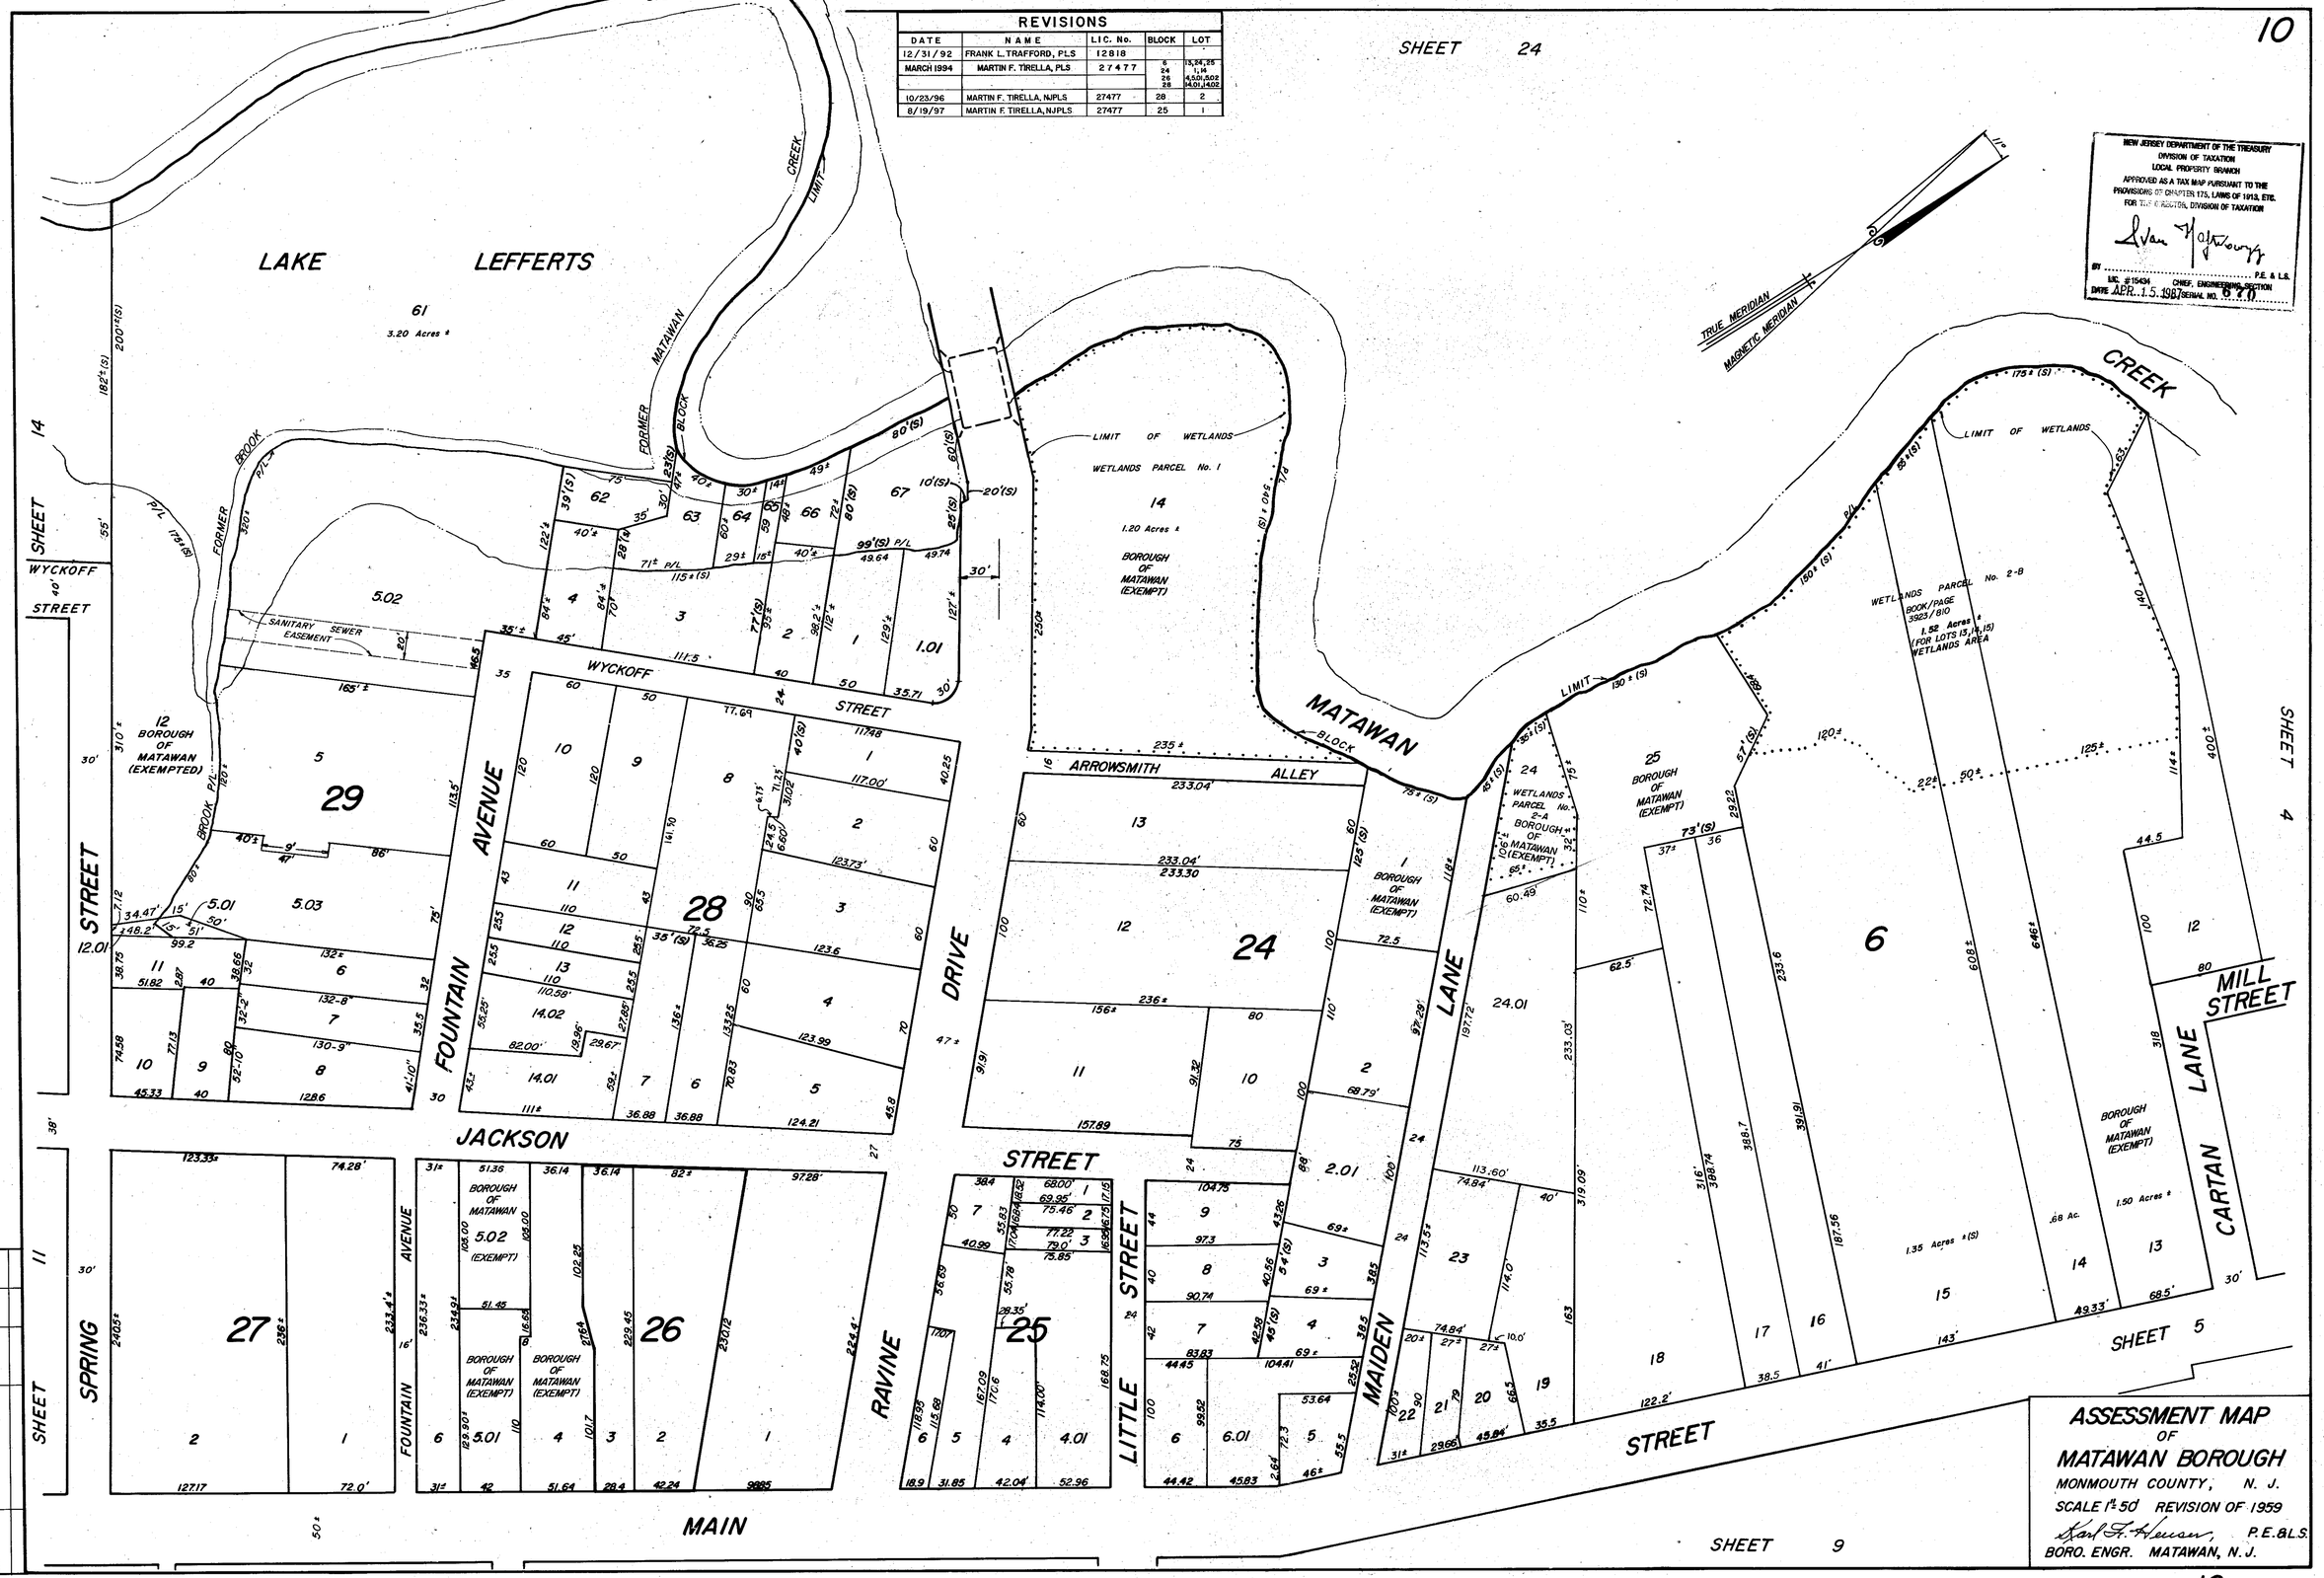

REVISIONS				
DATE	NAME	LIC. No.	BLOCK	LOT
1/14/98	MARTIN F. TIRELLA, NJ PLS	27477	24	1,5
1/31/08	LEONARDO E. PONZIO, PLS	39402	26	2,3
9/15/08	LEONARDO E. PONZIO, PLS	39402	6	24.01