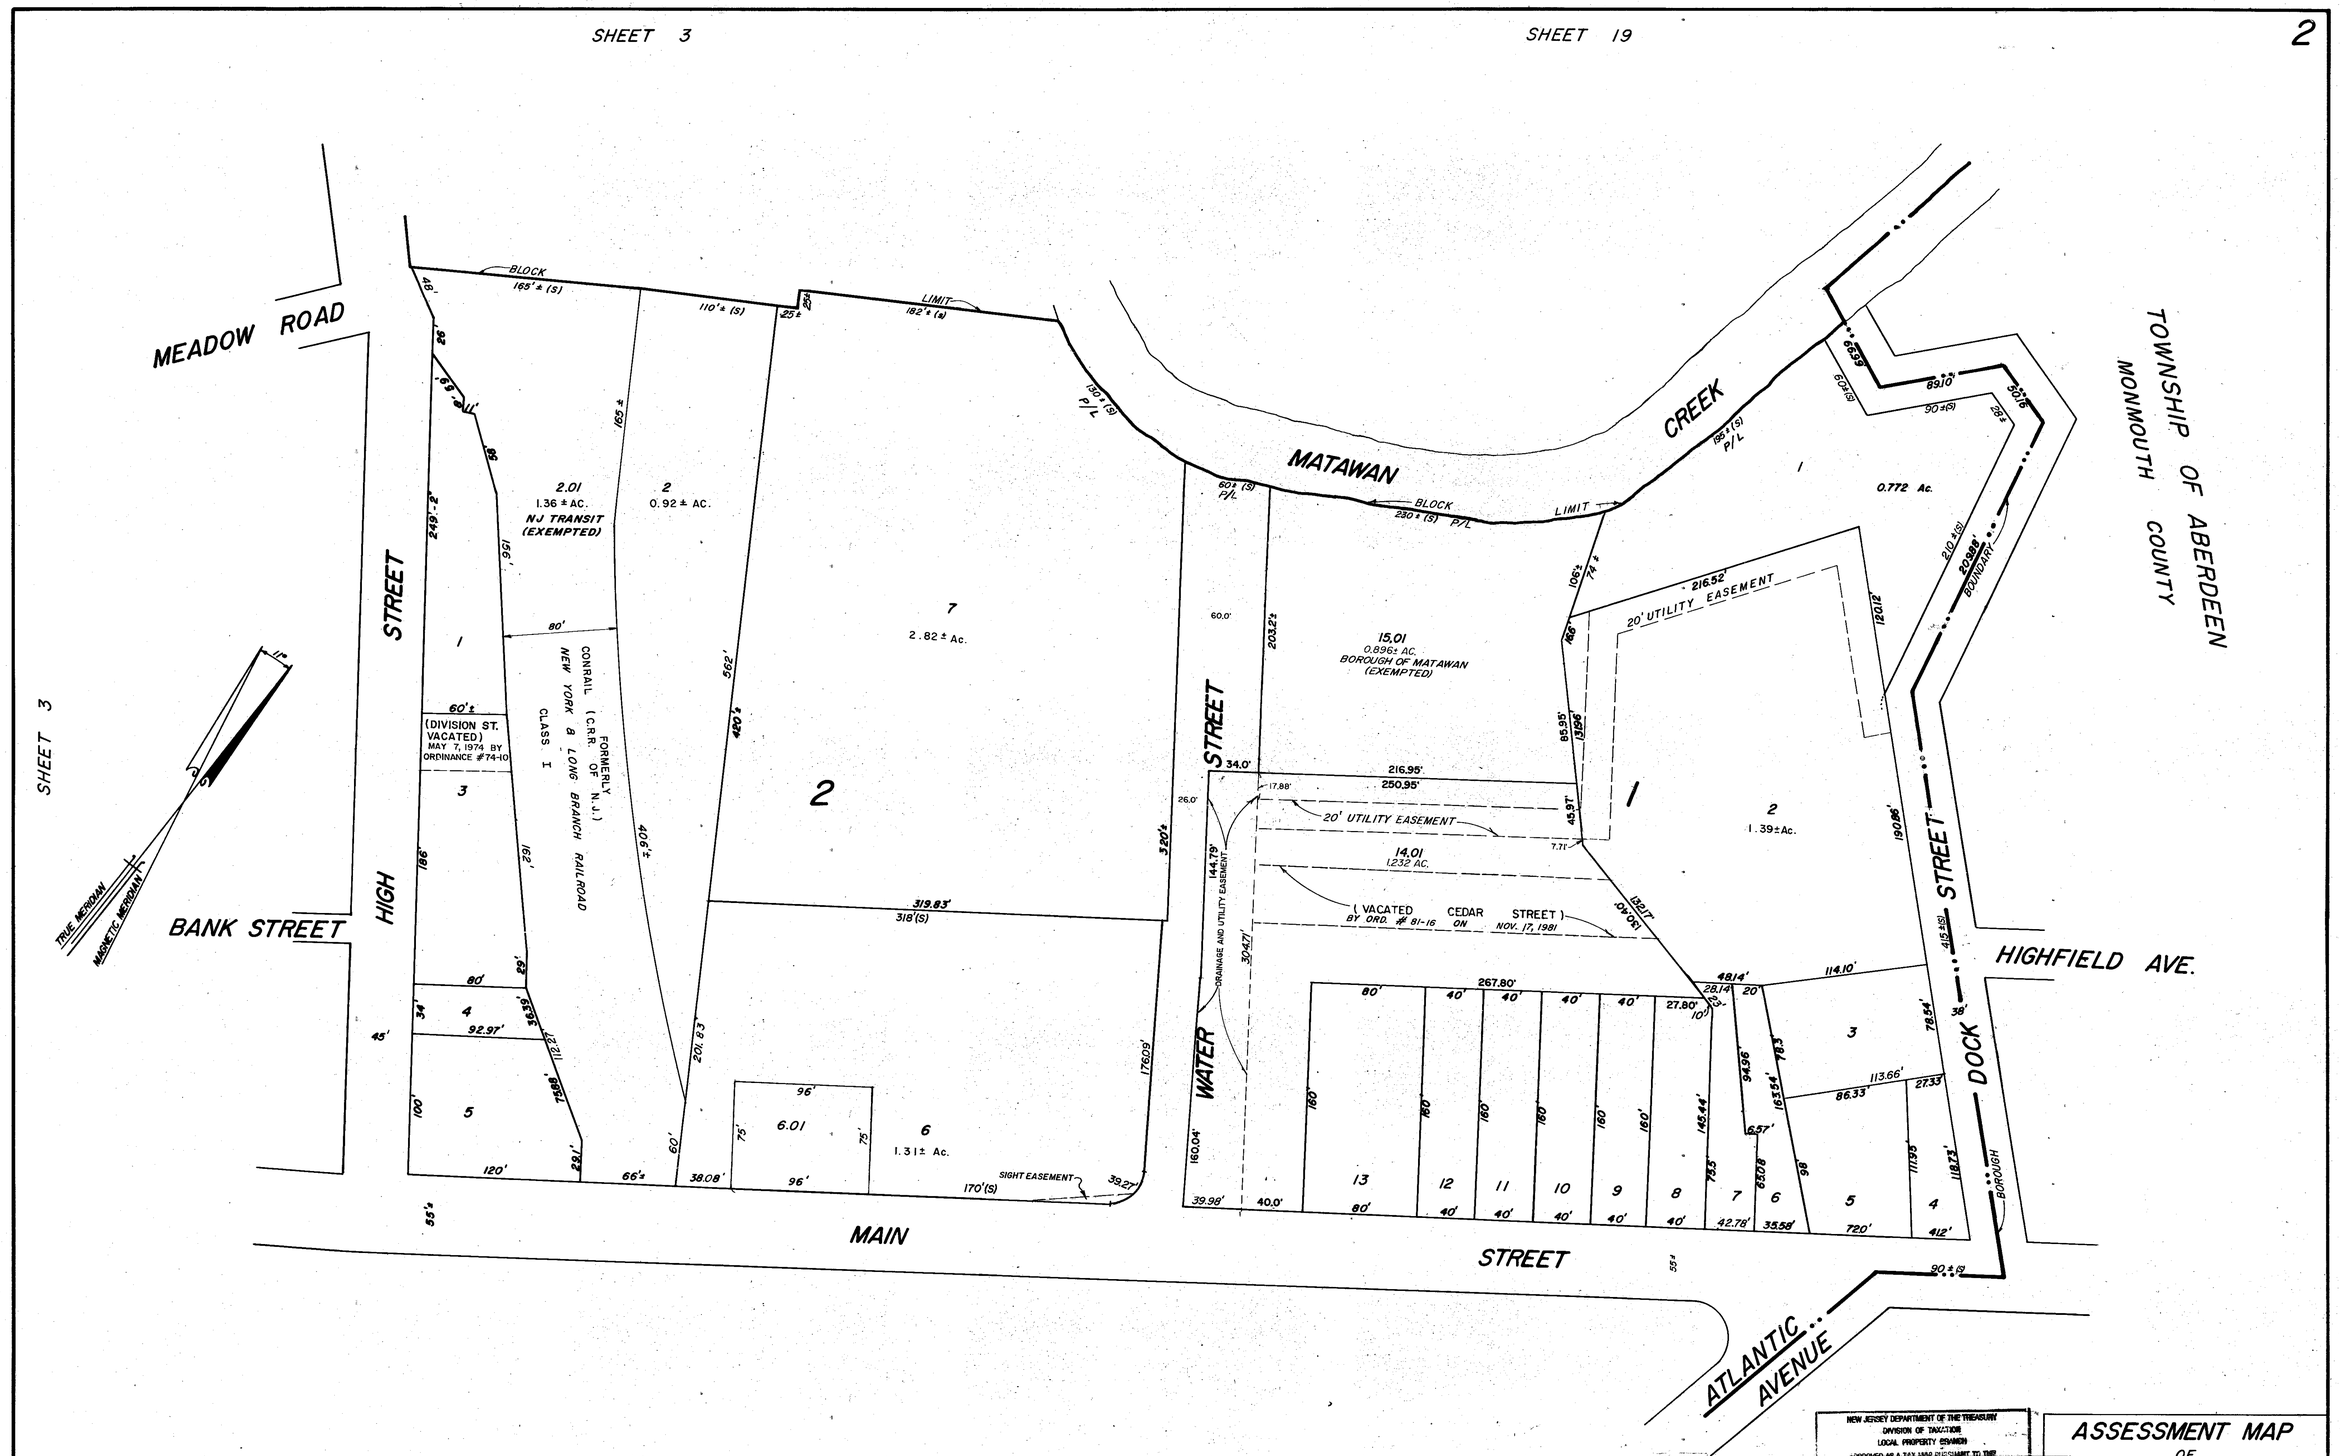

REVISIONS				
DATE	NAME	LIC. No.	BLOCK	LOT
12/31/92	FRANK L. TRAFFORD, PLS	12818	1	2
1/30/1996	MARTIN F. TIRELLA, PLS	27477	1	14,01 (MERGE 15,01 11/26/2629)
9/26/96	MARTIN F. TIRELLA, PLS	27477	1	14,01
12/31/00	RICHARD A. MORALLE, PE & PLS	25863, T&M	2	6

NEW JERSEY DEPARTMENT OF THE TREASURY
DIVISION OF TAXATION
LOCAL PROPERTY BRANCH
APPROVED AS A TAX MAP PURSUANT TO THE PROVISIONS OF CHAPTER 75, LAWS OF 1948, THIS FOR THE DIRECTOR, DIVISION OF TAXATION
BY ..... P.E. & L.S.
LIC. #12404 CHIEF, ENGINEERING SECTION
DATE APR 15 1981 SERIAL NO. 620

ASSESSMENT MAP
OF
MATAWAN BOROUGH
MONMOUTH COUNTY, N. J.

SCALE 1" = 50' REVISION OF 1959

P.E. & L.S.
BORO ENGR. MATAWAN, N. J.

SHEET 6