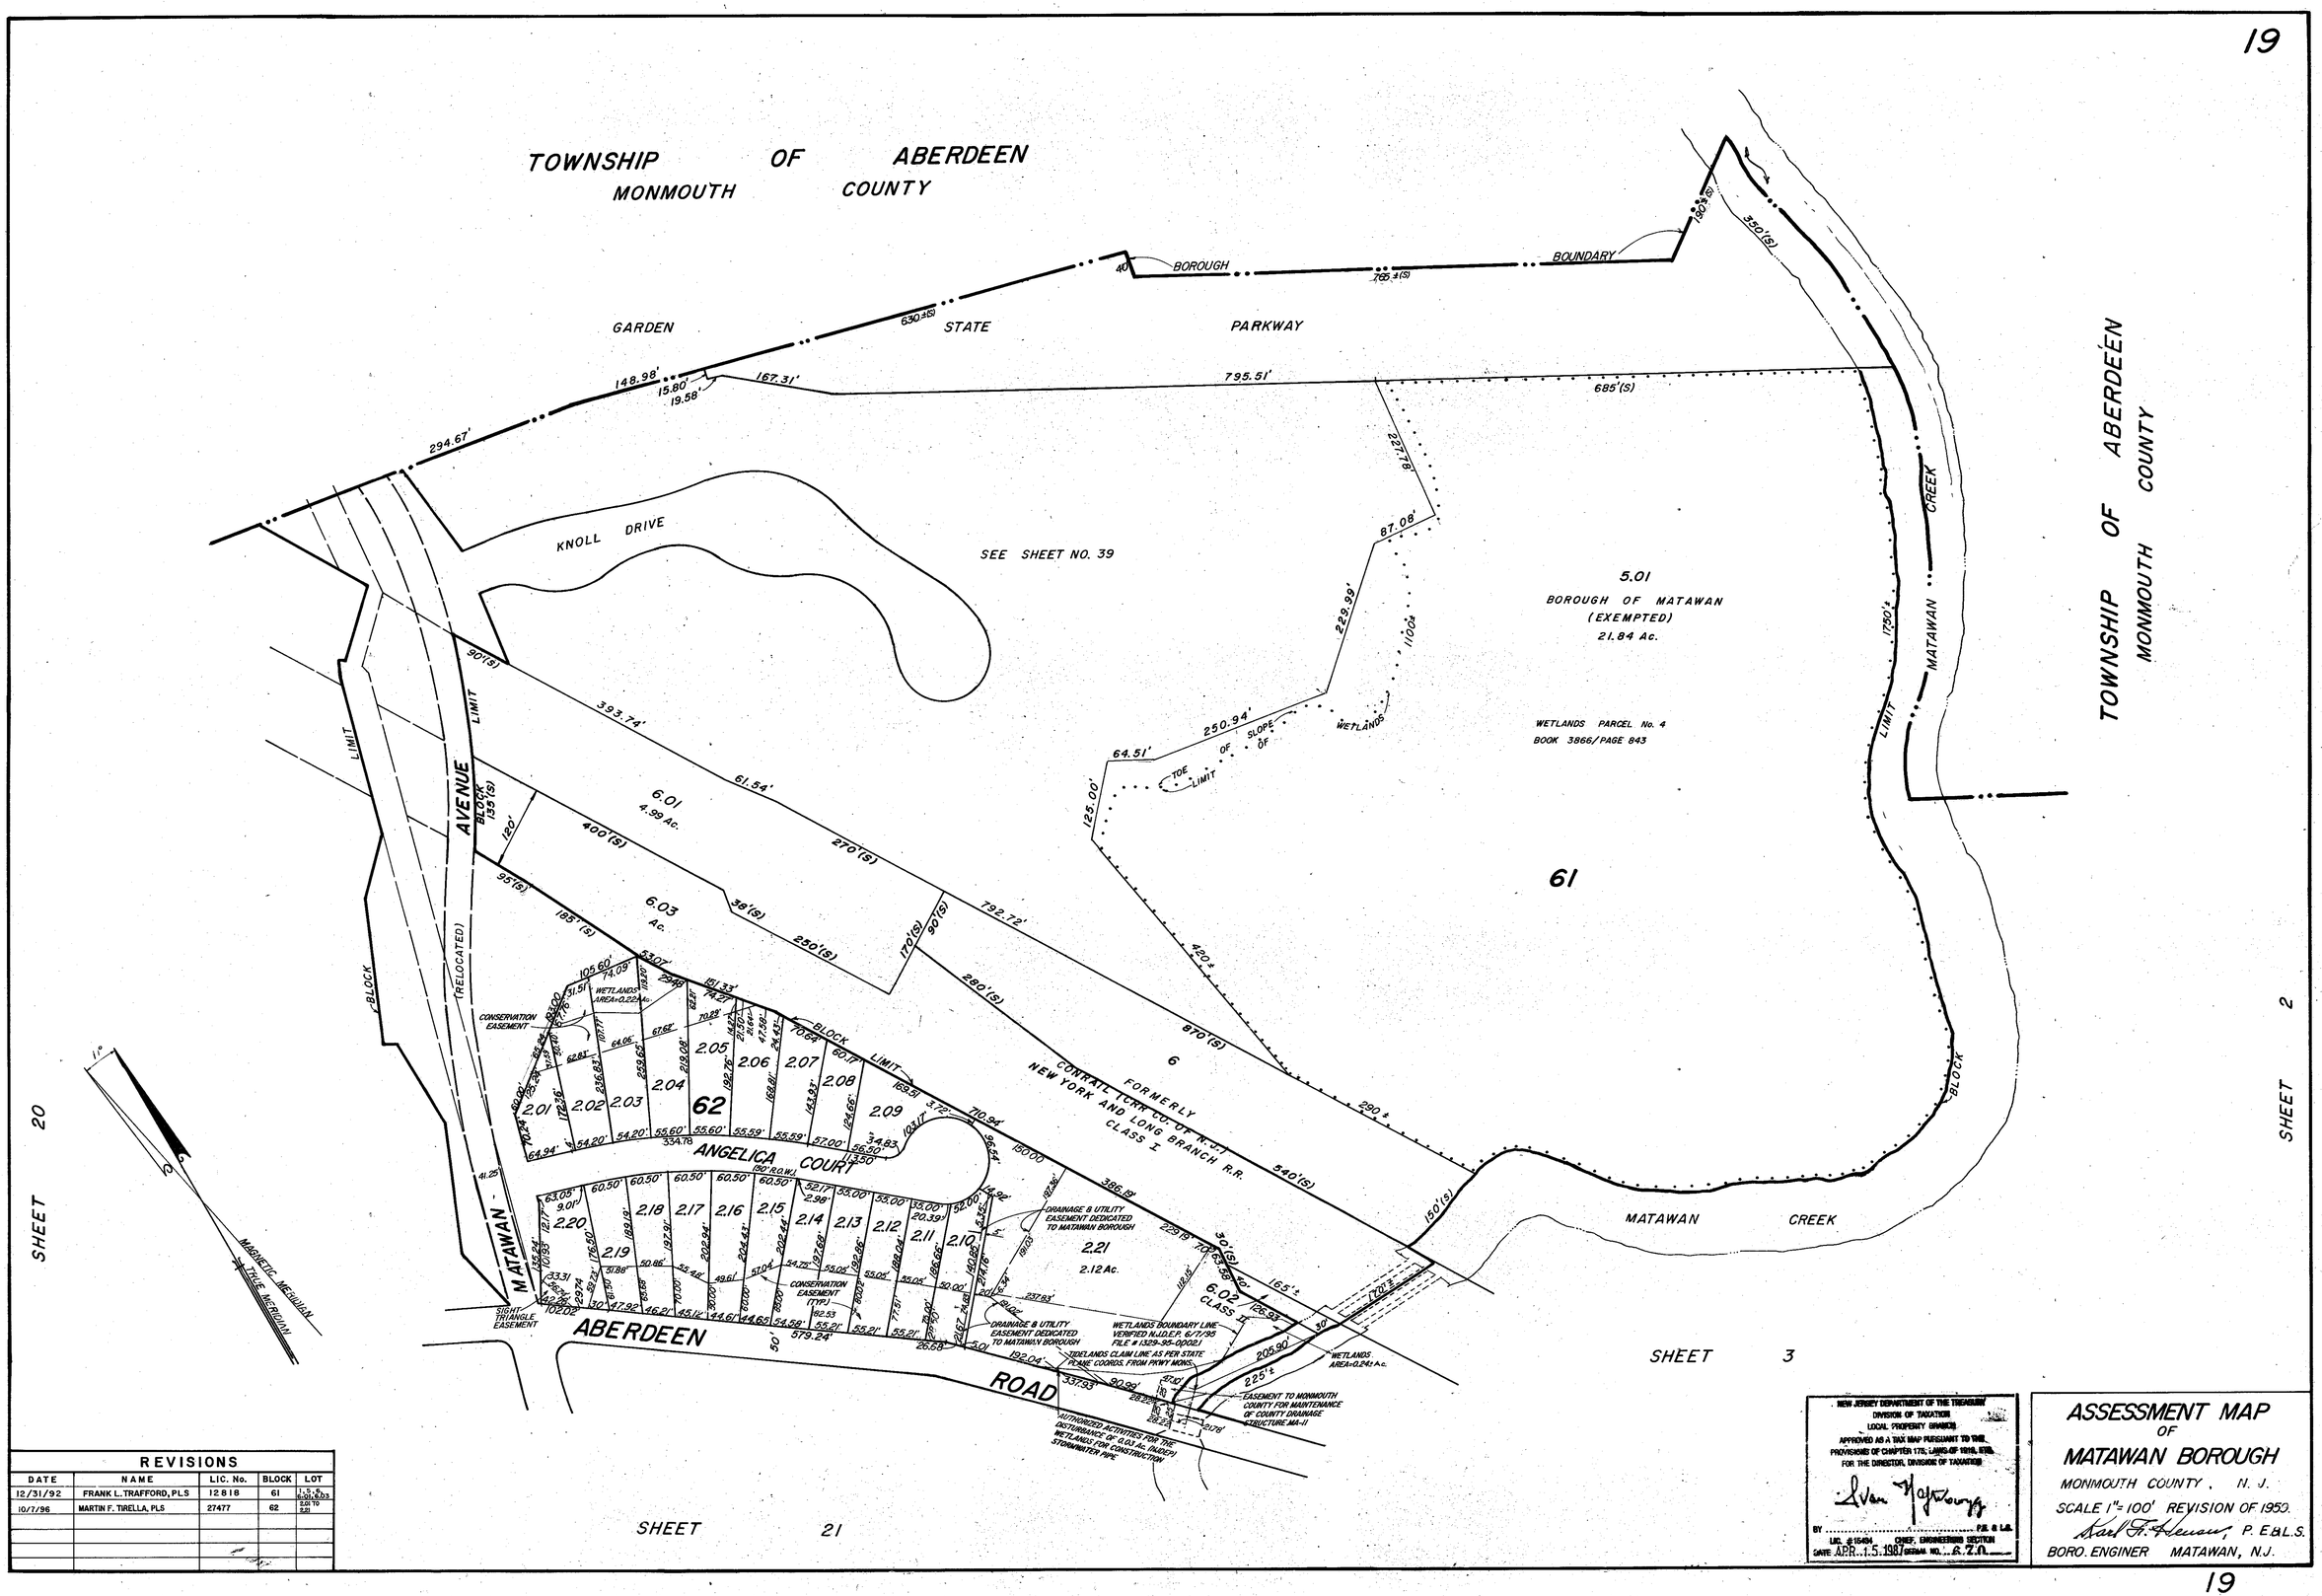

REVISIONS				
DATE	NAME	LIC. No.	BLOCK	LOT
12/31/92	FRANK L. TRAFFORD, PLS	12818	61	1.5 to 6.01, 6.03
10/7/96	MARTIN F. TIRELLA, PLS	27477	62	2.01 TO 2.21

NEW JERSEY DEPARTMENT OF THE TREASURY
DIVISION OF TAXATION
LOCAL PROPERTY BRANCH
APPROVED AS A TAX MAP PURSUANT TO THE PROVISIONS OF CHAPTER 175, LAWS OF 1918, STB.
FOR THE DIRECTOR, DIVISION OF TAXATION
BY ..... P.E. & L.S.
LIC. # 15494 CHIEF, ENGINEERING SECTION
DATE APR. 15, 1987 DRAWN NO. B.Z.N.

ASSESSMENT MAP OF MATAWAN BOROUGH

MONMOUTH COUNTY, N. J.

SCALE 1" = 100' REVISION OF 1959.

Karl F. Hansen, P. E. & L. S.

BORO. ENGINEER MATAWAN, N.J.