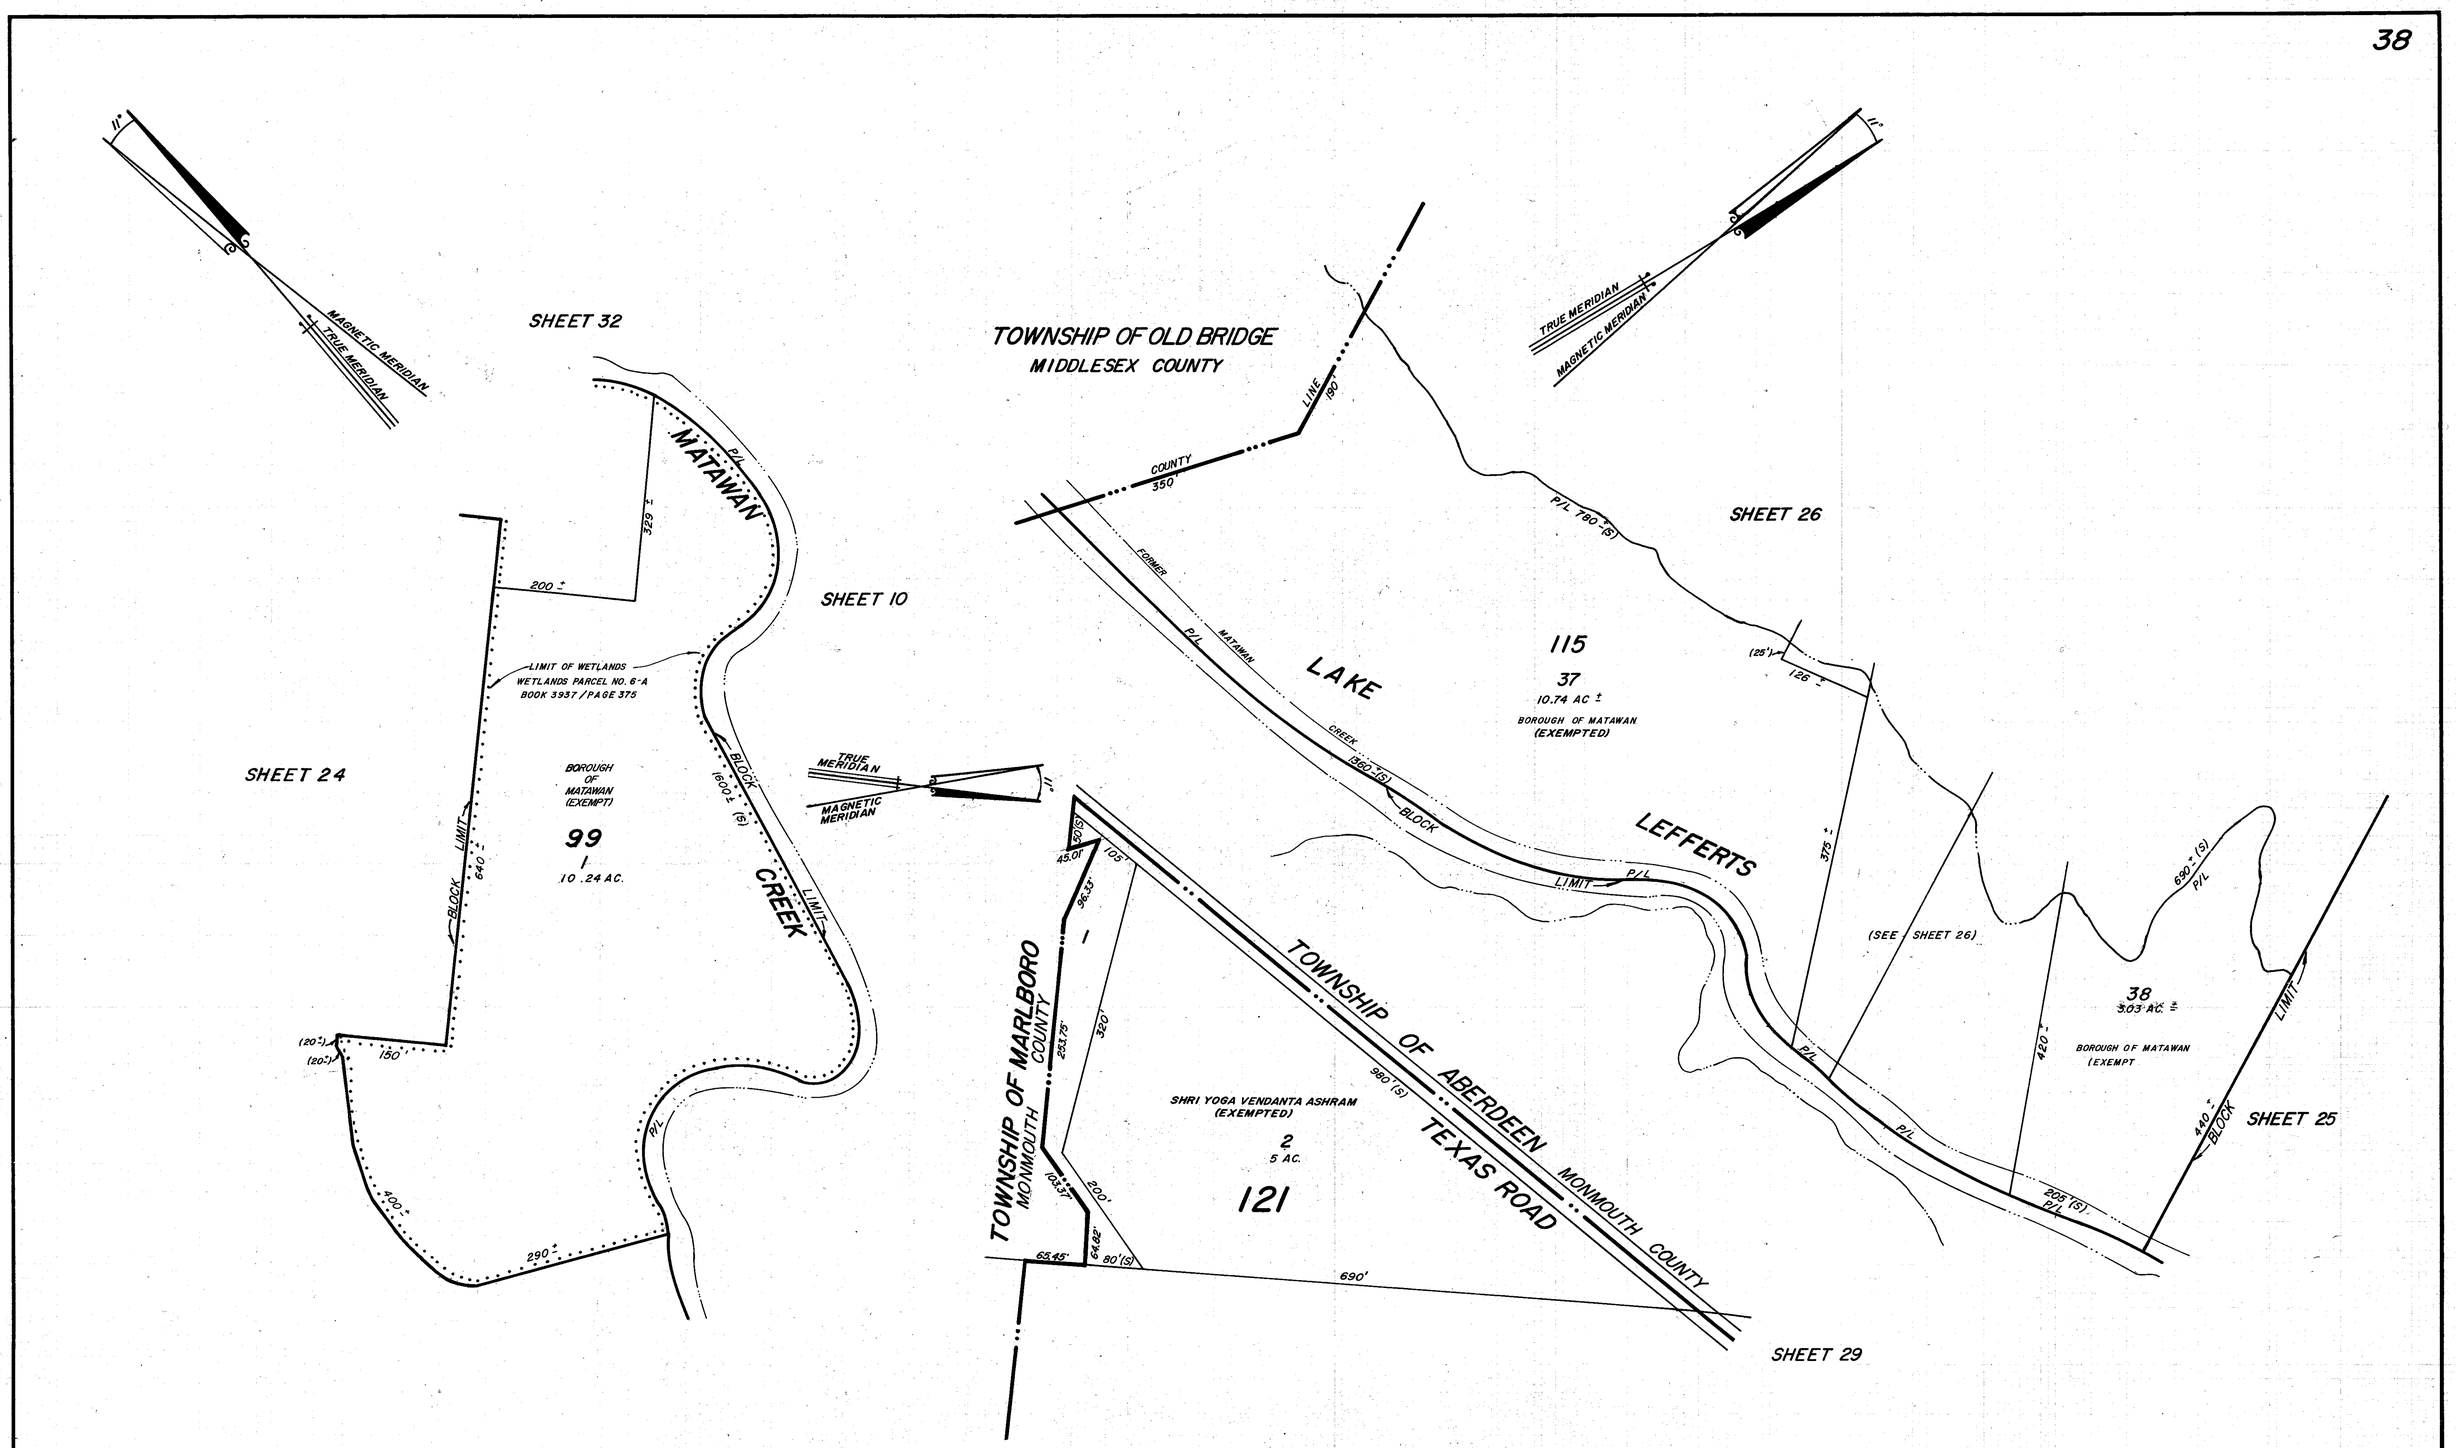

REVISIONS				
DATE	NAME	LIC. No.	BLOCK	LOT
MAR. 1994	MARTIN F. TIRELLA, PLS	27477	121	1

NEW JERSEY DEPARTMENT OF THE TREASURY
DIVISION OF TAXATION
LOCAL PROPERTY BRANCH
APPROVED AS A TAX MAP PURSUANT TO THE PROVISIONS OF CHAPTER 1 P.L. 1964 OF N.J.S. ETC.
FOR THE DIRECTOR, DIVISION OF TAXATION
BY _____ P.E. & L.S.
LIC. # 15494 CHIEF, ENGINEERING SECTION
DATE APR. 15, 1987 SERIAL NO. 87-7-40

TAX MAP

BOROUGH OF MATAWAN

MONMOUTH COUNTY NEW JERSEY

SCALE: 1" = 100' MAR. 30 1987

HOWARD M. SCHOOR P.E., L.S.

SCHOOR, DEPALMA ENGINEERING

200 ROUTE 9

MANALAPAN, N.J.

R.S. KNAPP CO.