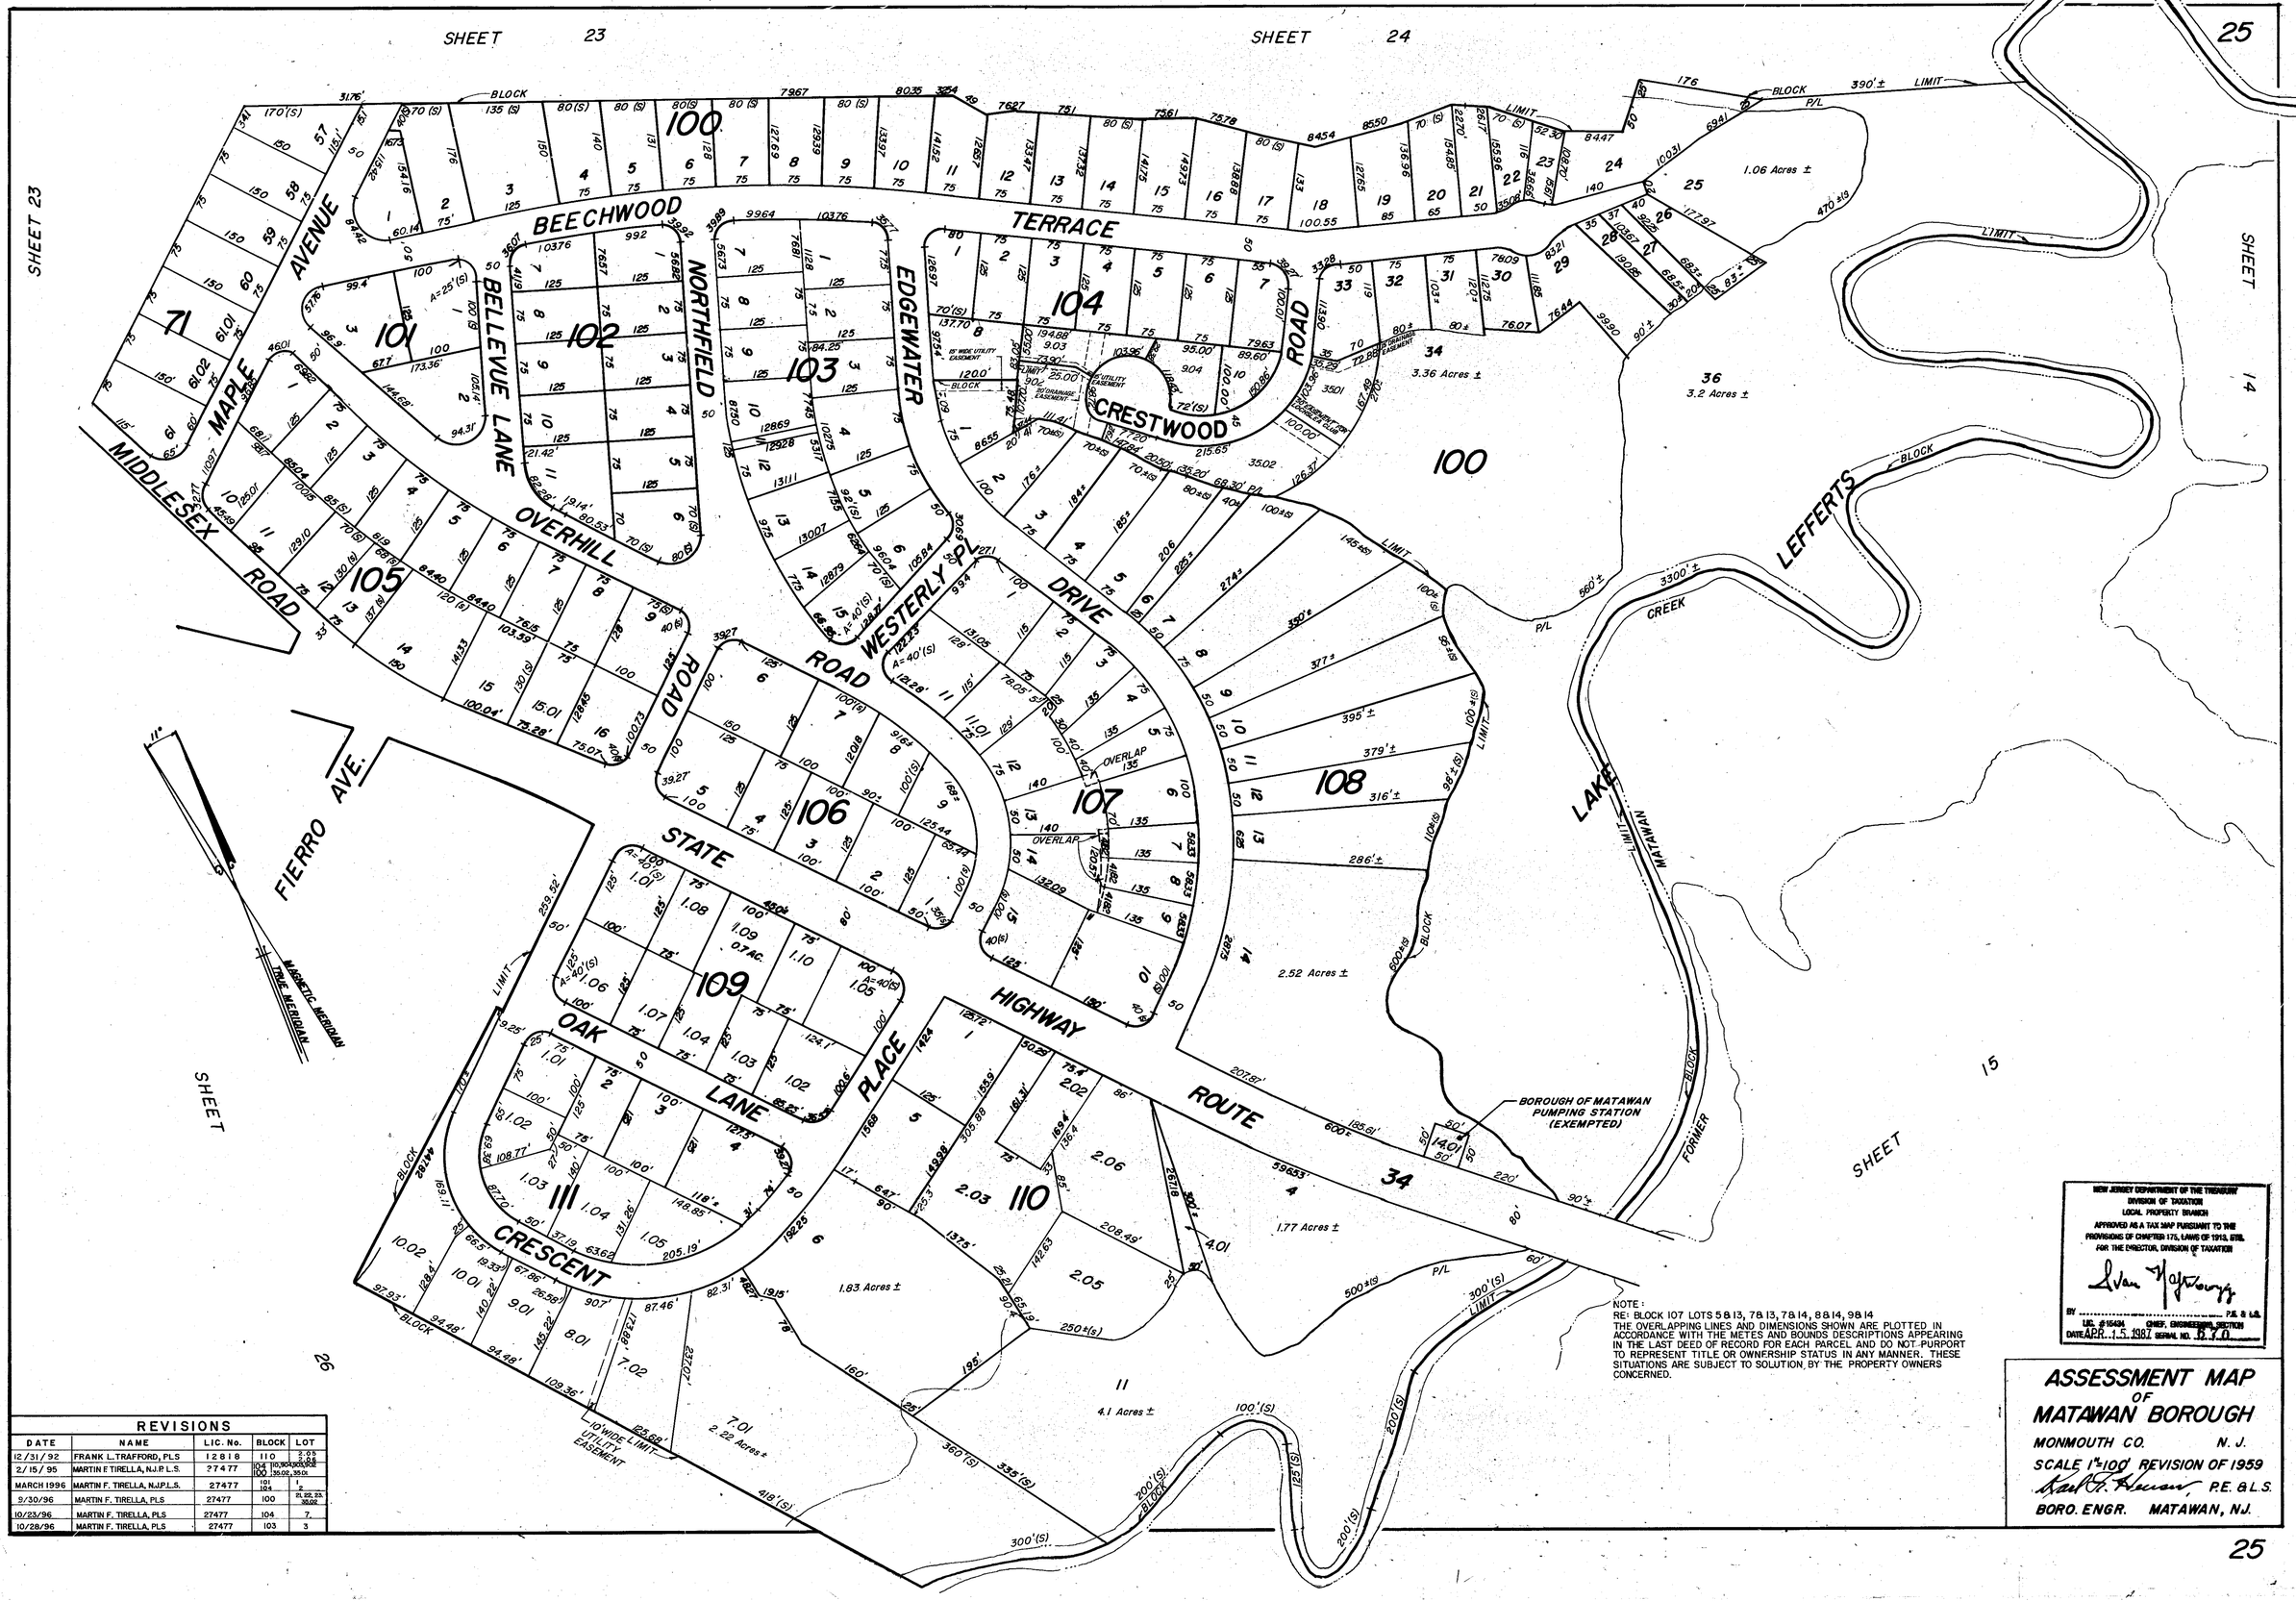

NOTE:
RE: BLOCK 107 LOTS 5 & 13, 7 & 13, 7 & 14, 8 & 14, 9 & 14
THE OVERLAPPING LINES AND DIMENSIONS SHOWN ARE PLOTTED IN ACCORDANCE WITH THE METES AND BOUNDS DESCRIPTIONS APPEARING IN THE LAST DEED OF RECORD FOR EACH PARCEL AND DO NOT PURPORT TO REPRESENT TITLE OR OWNERSHIP STATUS IN ANY MANNER. THESE SITUATIONS ARE SUBJECT TO SOLUTION BY THE PROPERTY OWNERS CONCERNED.

NEW JERSEY DEPARTMENT OF THE TREASURY
DIVISION OF TAXATION
LOCAL PROPERTY BRANCH
APPROVED AS A TAX MAP PURSUANT TO THE PROVISIONS OF CHAPTER 175, LAWS OF 1913, STBL.
FOR THE DIRECTOR, DIVISION OF TAXATION
BY _____ P.E. & L.S.
LIC. #15434 CHIEF, ENGINEERING SECTION
DATE APR. 15 1987 SERIAL NO. 12 7 0

ASSESSMENT MAP OF MATAWAN BOROUGH

MONMOUTH CO. N. J.
SCALE 1"=100' REVISION OF 1959
P.E. & L.S.
BORO. ENGR. MATAWAN, NJ.

REVISIONS

DATE	NAME	LIC. No.	BLOCK	LOT
12/31/92	FRANK L. TRAFFORD, PLS	12818	110	2, 9, 11, 12, 13
2/15/95	MARTIN E TIRELLA, NJ.P.L.S.	27477	104, 100, 100	1, 10,30A, 30B, 35.02, 35.01
MARCH 1996	MARTIN F. TIRELLA, NJ.P.L.S.	27477	101, 104	1, 1
9/30/96	MARTIN F. TIRELLA, PLS	27477	100	21, 22, 23, 35.02
10/23/96	MARTIN F. TIRELLA, PLS	27477	104	7,
10/28/96	MARTIN F. TIRELLA, PLS	27477	103	3