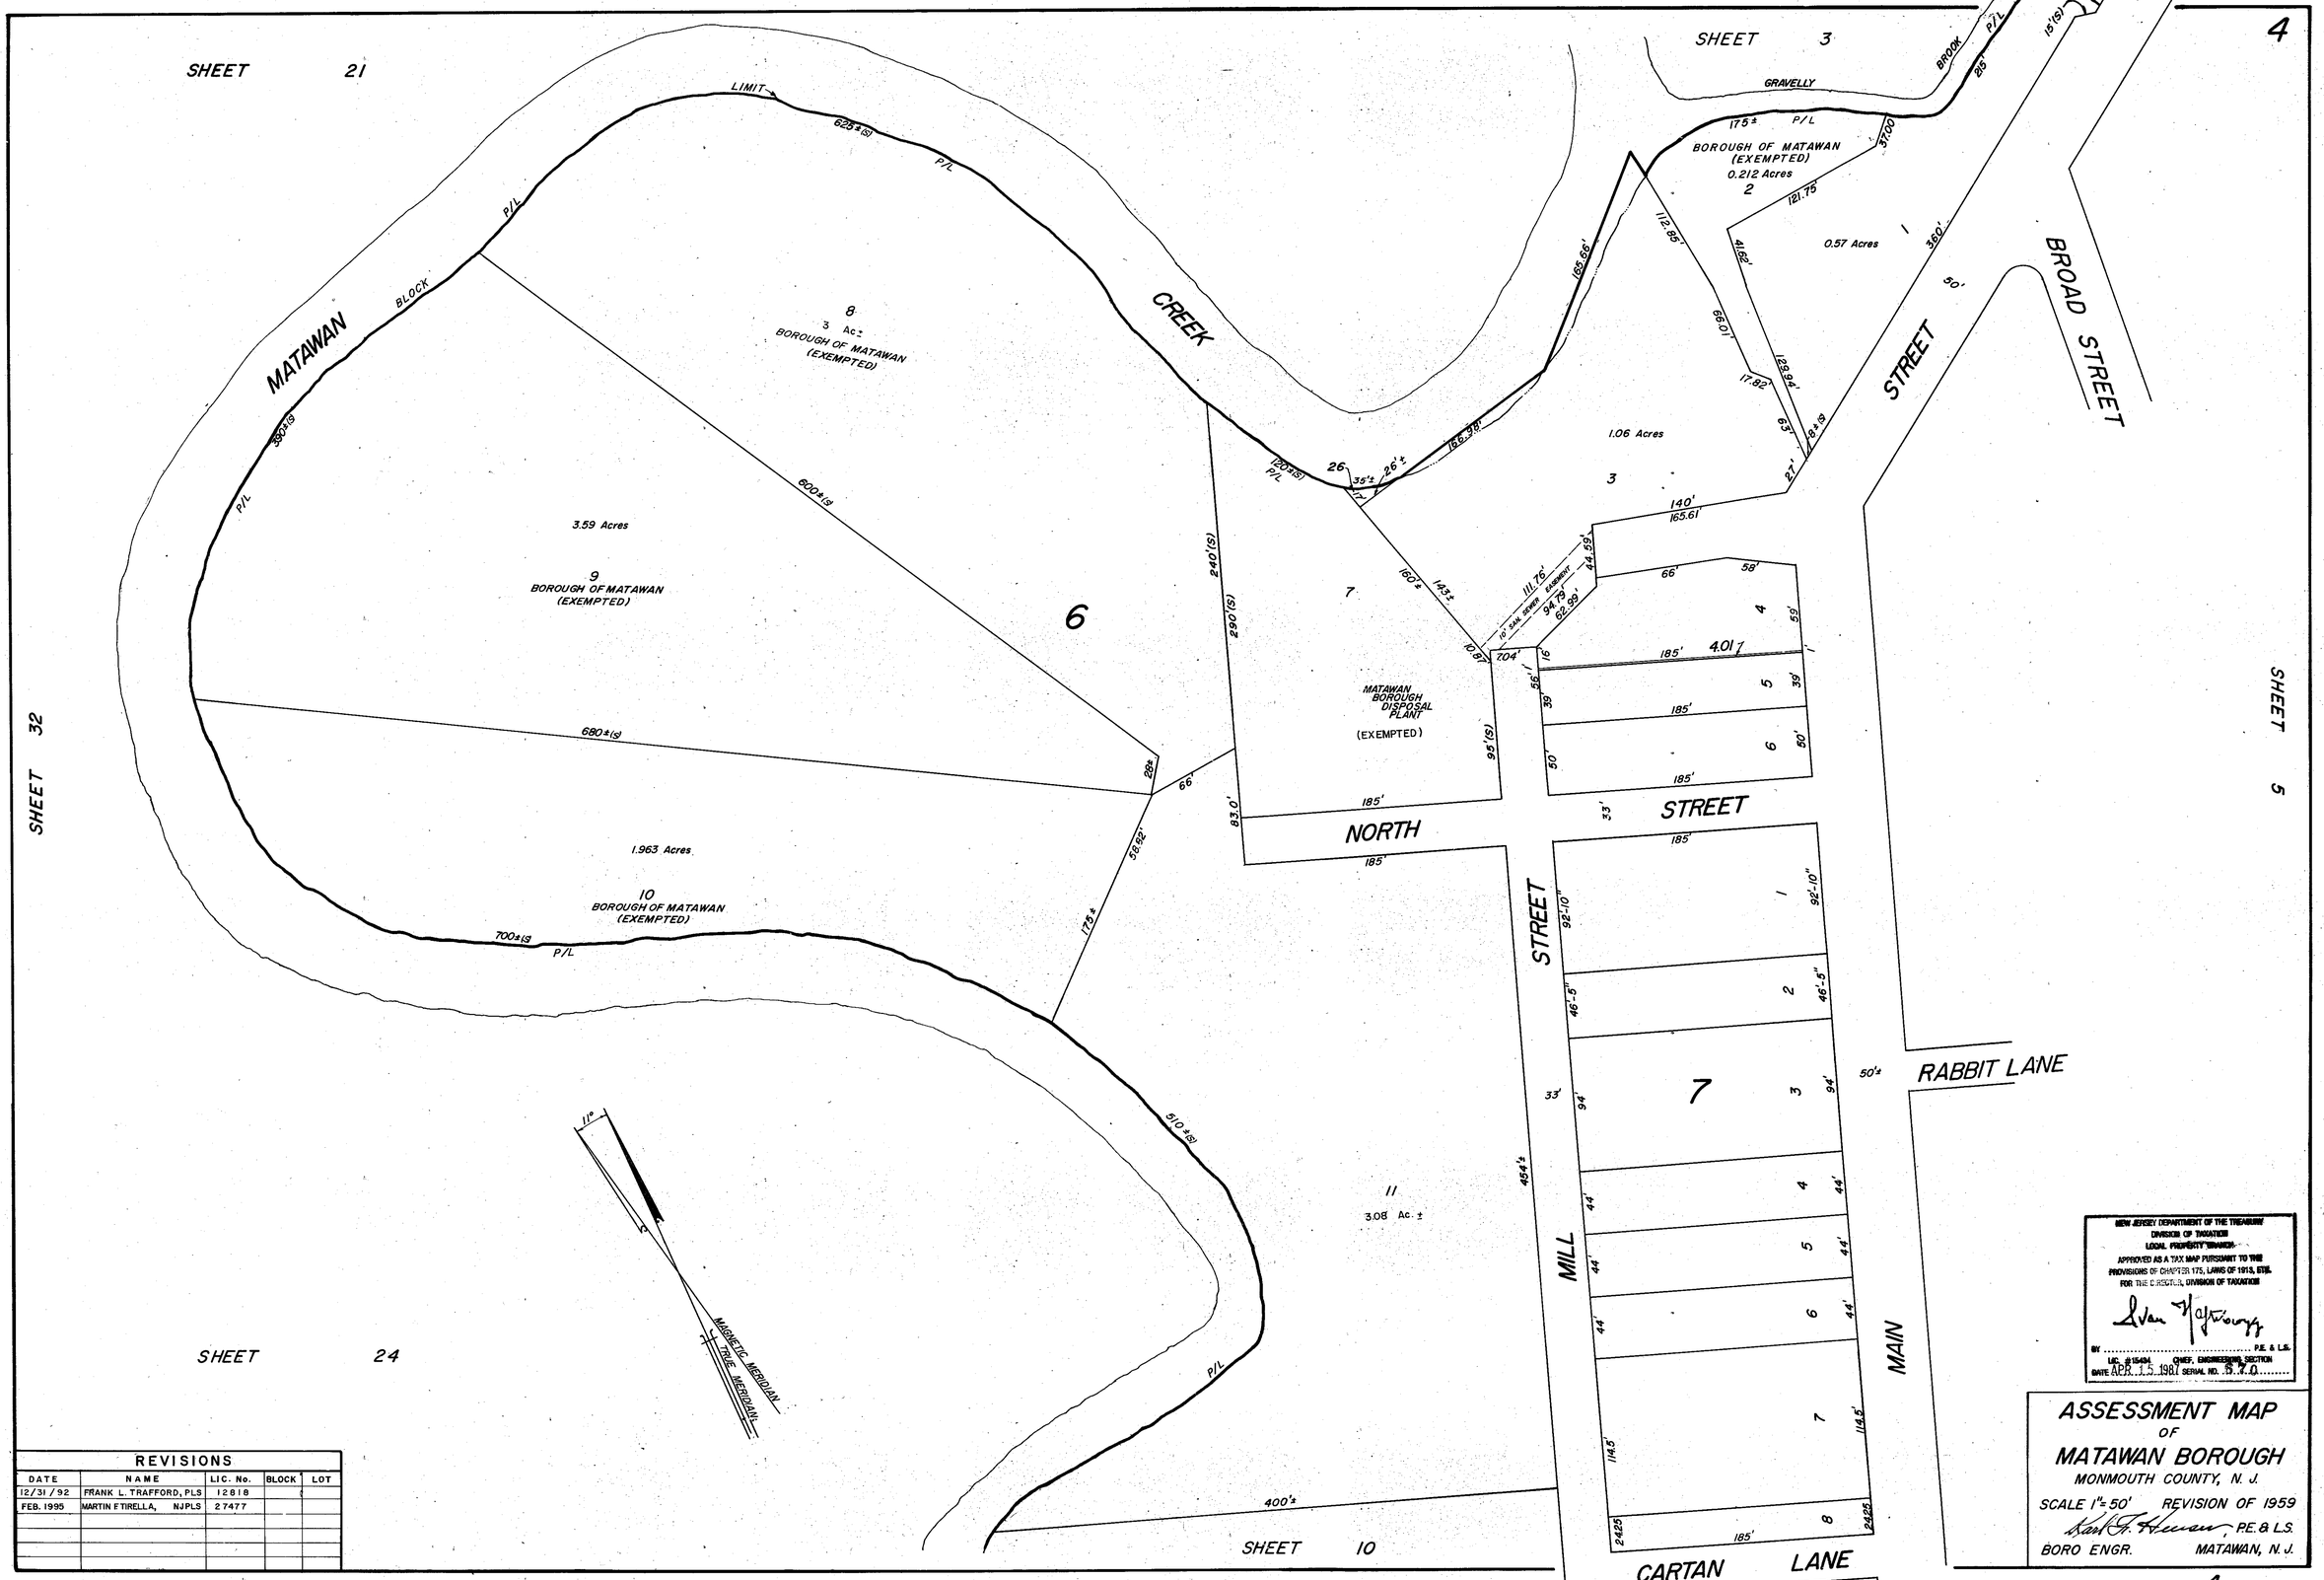

REVISIONS				
DATE	NAME	LIC. No.	BLOCK	LOT
12/31/92	FRANK L. TRAFFORD, PLS	12818		
FEB. 1995	MARTIN F. TIRELLA, NJPLS	27477		

NEW JERSEY DEPARTMENT OF THE TREASURY
DIVISION OF TAXATION
LOCAL PROPERTY BRANCH
APPROVED AS A TAX MAP PURSUANT TO THE PROVISIONS OF CHAPTER 175, LAWS OF 1918, ETC.
FOR THE DIRECTOR, DIVISION OF TAXATION

BY ..... P.E. & L.S.
LIC. #15434 CHIEF, ENGINEERING SECTION
DATE APR. 15 1987 SERIAL NO. 5470

ASSESSMENT MAP OF MATAWAN BOROUGH

MONMOUTH COUNTY, N. J.

SCALE 1" = 50' REVISION OF 1959

P.E. & L.S.

BORO ENGR. MATAWAN, N. J.