SHEET 21

SHEET 4

SHEET 34

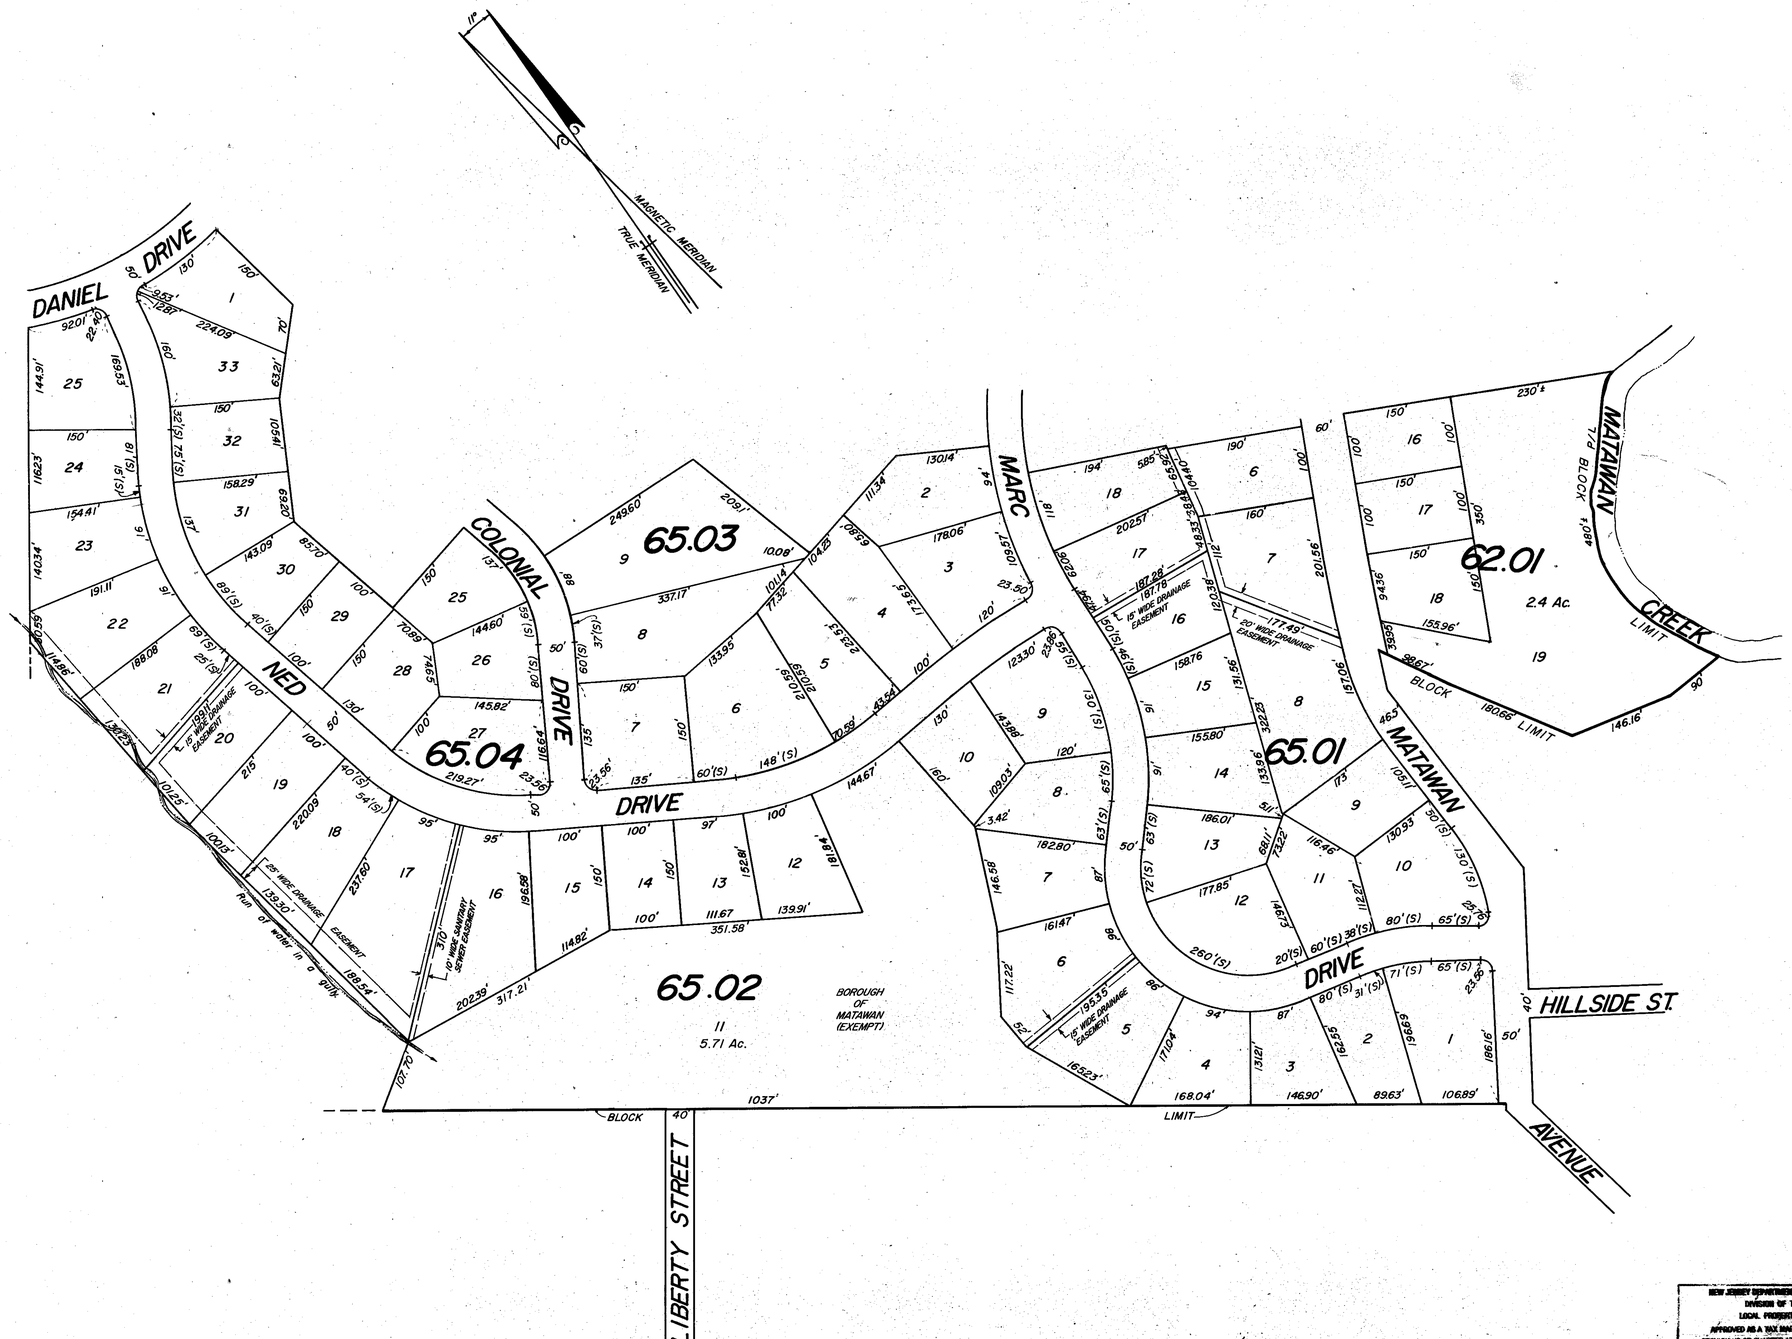

SHEET 24

REVISIONS				
DATE	NAME	LIC. No.	BLOCK	LOT
MARCH 1994	MARTIN F. TIRELLA, PLS	27477	DRAINAGE EASEMENT	AND EASEMENT
JAN 1998	MARTIN F. TIRELLA, PLS	27477	65.01 65.03	17 5

NEW JERSEY DEPARTMENT OF THE TREASURY
DIVISION OF TAXATION
LOCAL PROPERTY BRANCH
APPROVED AS A TAX MAP PURSUANT TO THE PROVISIONS OF CHAPTER 175, LAWS OF 1975, STS.
FOR THE DIRECTOR, DIVISION OF TAXATION

BY Ivan Hafenbergh P.E. & L.S.
LIC. # 15484 CHIEF, CONVERSION SECTION
DATE APR. 15, 1987 SERIAL NO. 87-0

ASSESSMENT MAP
OF
MATAWAN BOROUGH
MONMOUTH COUNTY, N. J.
SCALE 1"=100' REVISION OF 1962
Karl H. Heusser P.E.
BOROUGH ENGR. MATAWAN, N. J.