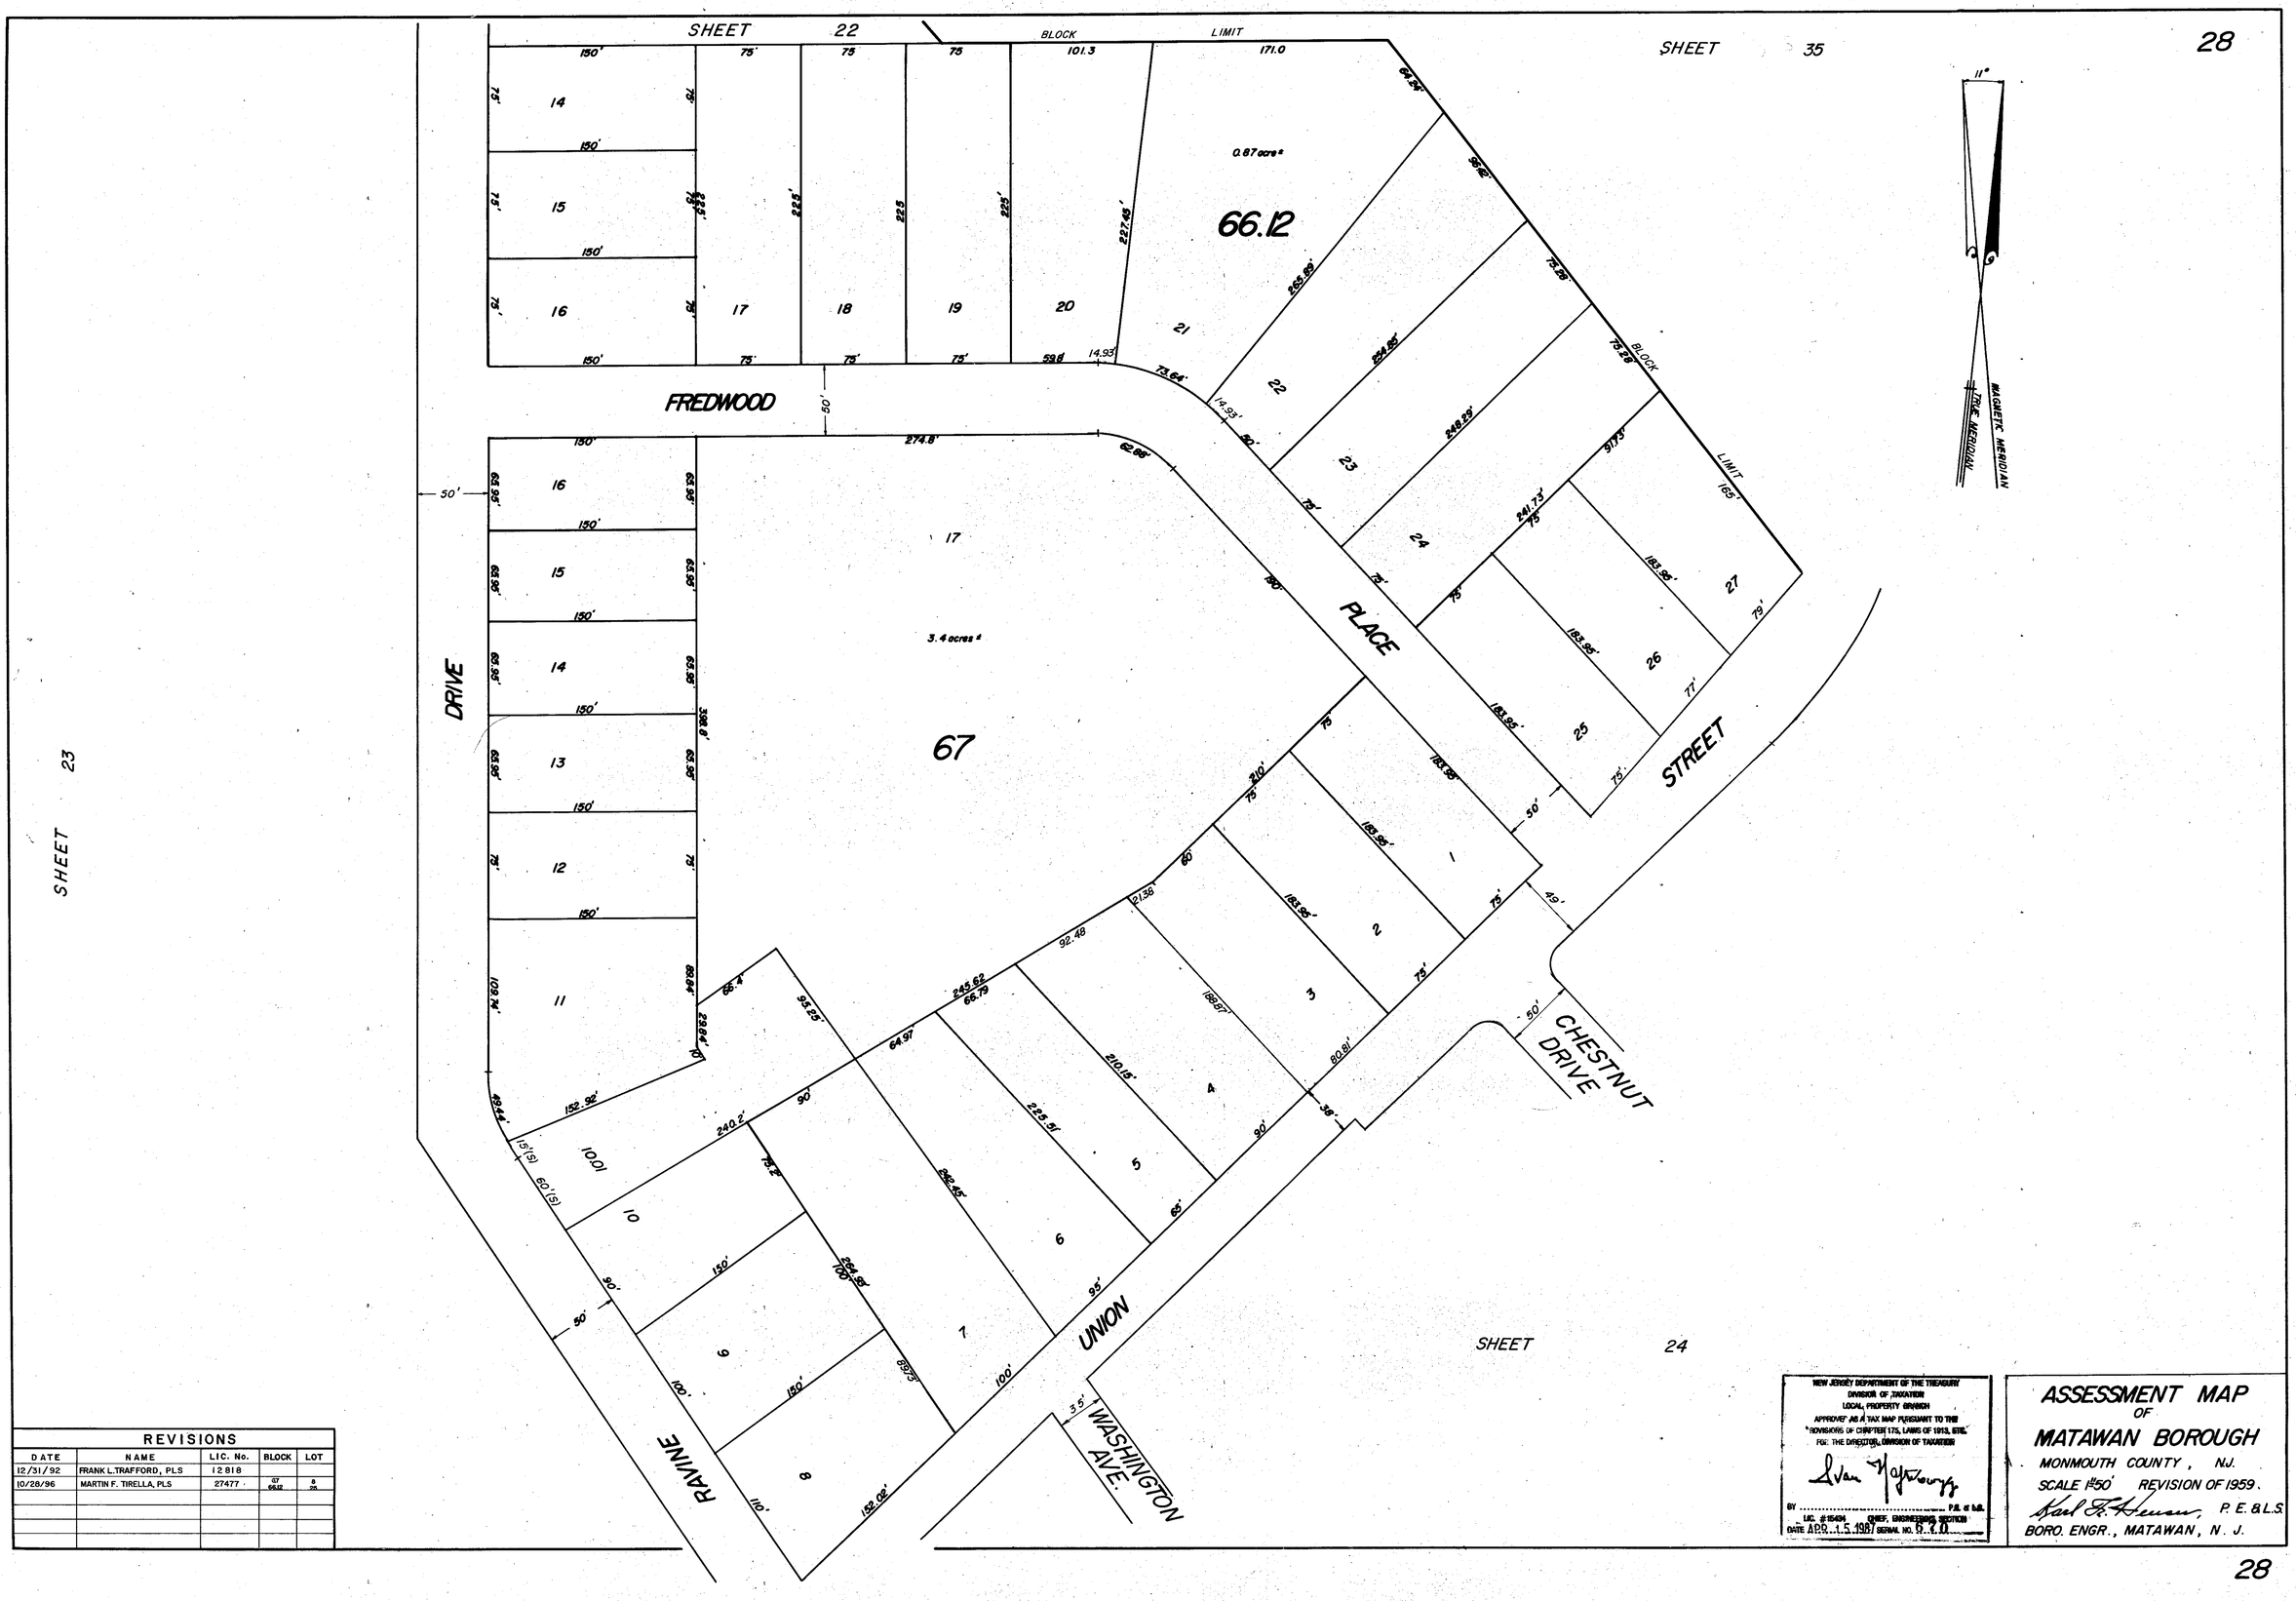

REVISIONS				
DATE	NAME	LIC. No.	BLOCK	LOT
12/31/92	FRANK L.TRAFFORD, PLS	12818		
10/28/96	MARTIN F. TIRELLA, PLS	27477	67 66.12	8 20

NEW JERSEY DEPARTMENT OF THE TREASURY
DIVISION OF TAXATION
LOCAL PROPERTY BRANCH
APPROVED AS A TAX MAP PURSUANT TO THE
"PROVISIONS OF CHAPTER 175, LAWS OF 1913, ETC."
FOR: THE DIRECTOR, DIVISION OF TAXATION

BY ..... P.E. or L.S.
LIC. # 15434 CHIEF, ENGINEERING SECTION
DATE APR. 15 1987 SERIAL NO. 5420

ASSESSMENT MAP OF MATAWAN BOROUGH

MONMOUTH COUNTY, N.J.

SCALE 1"=50' REVISION OF 1959.

Karl E. Heuser, P.E. & L.S.

BORO. ENGR., MATAWAN, N. J.