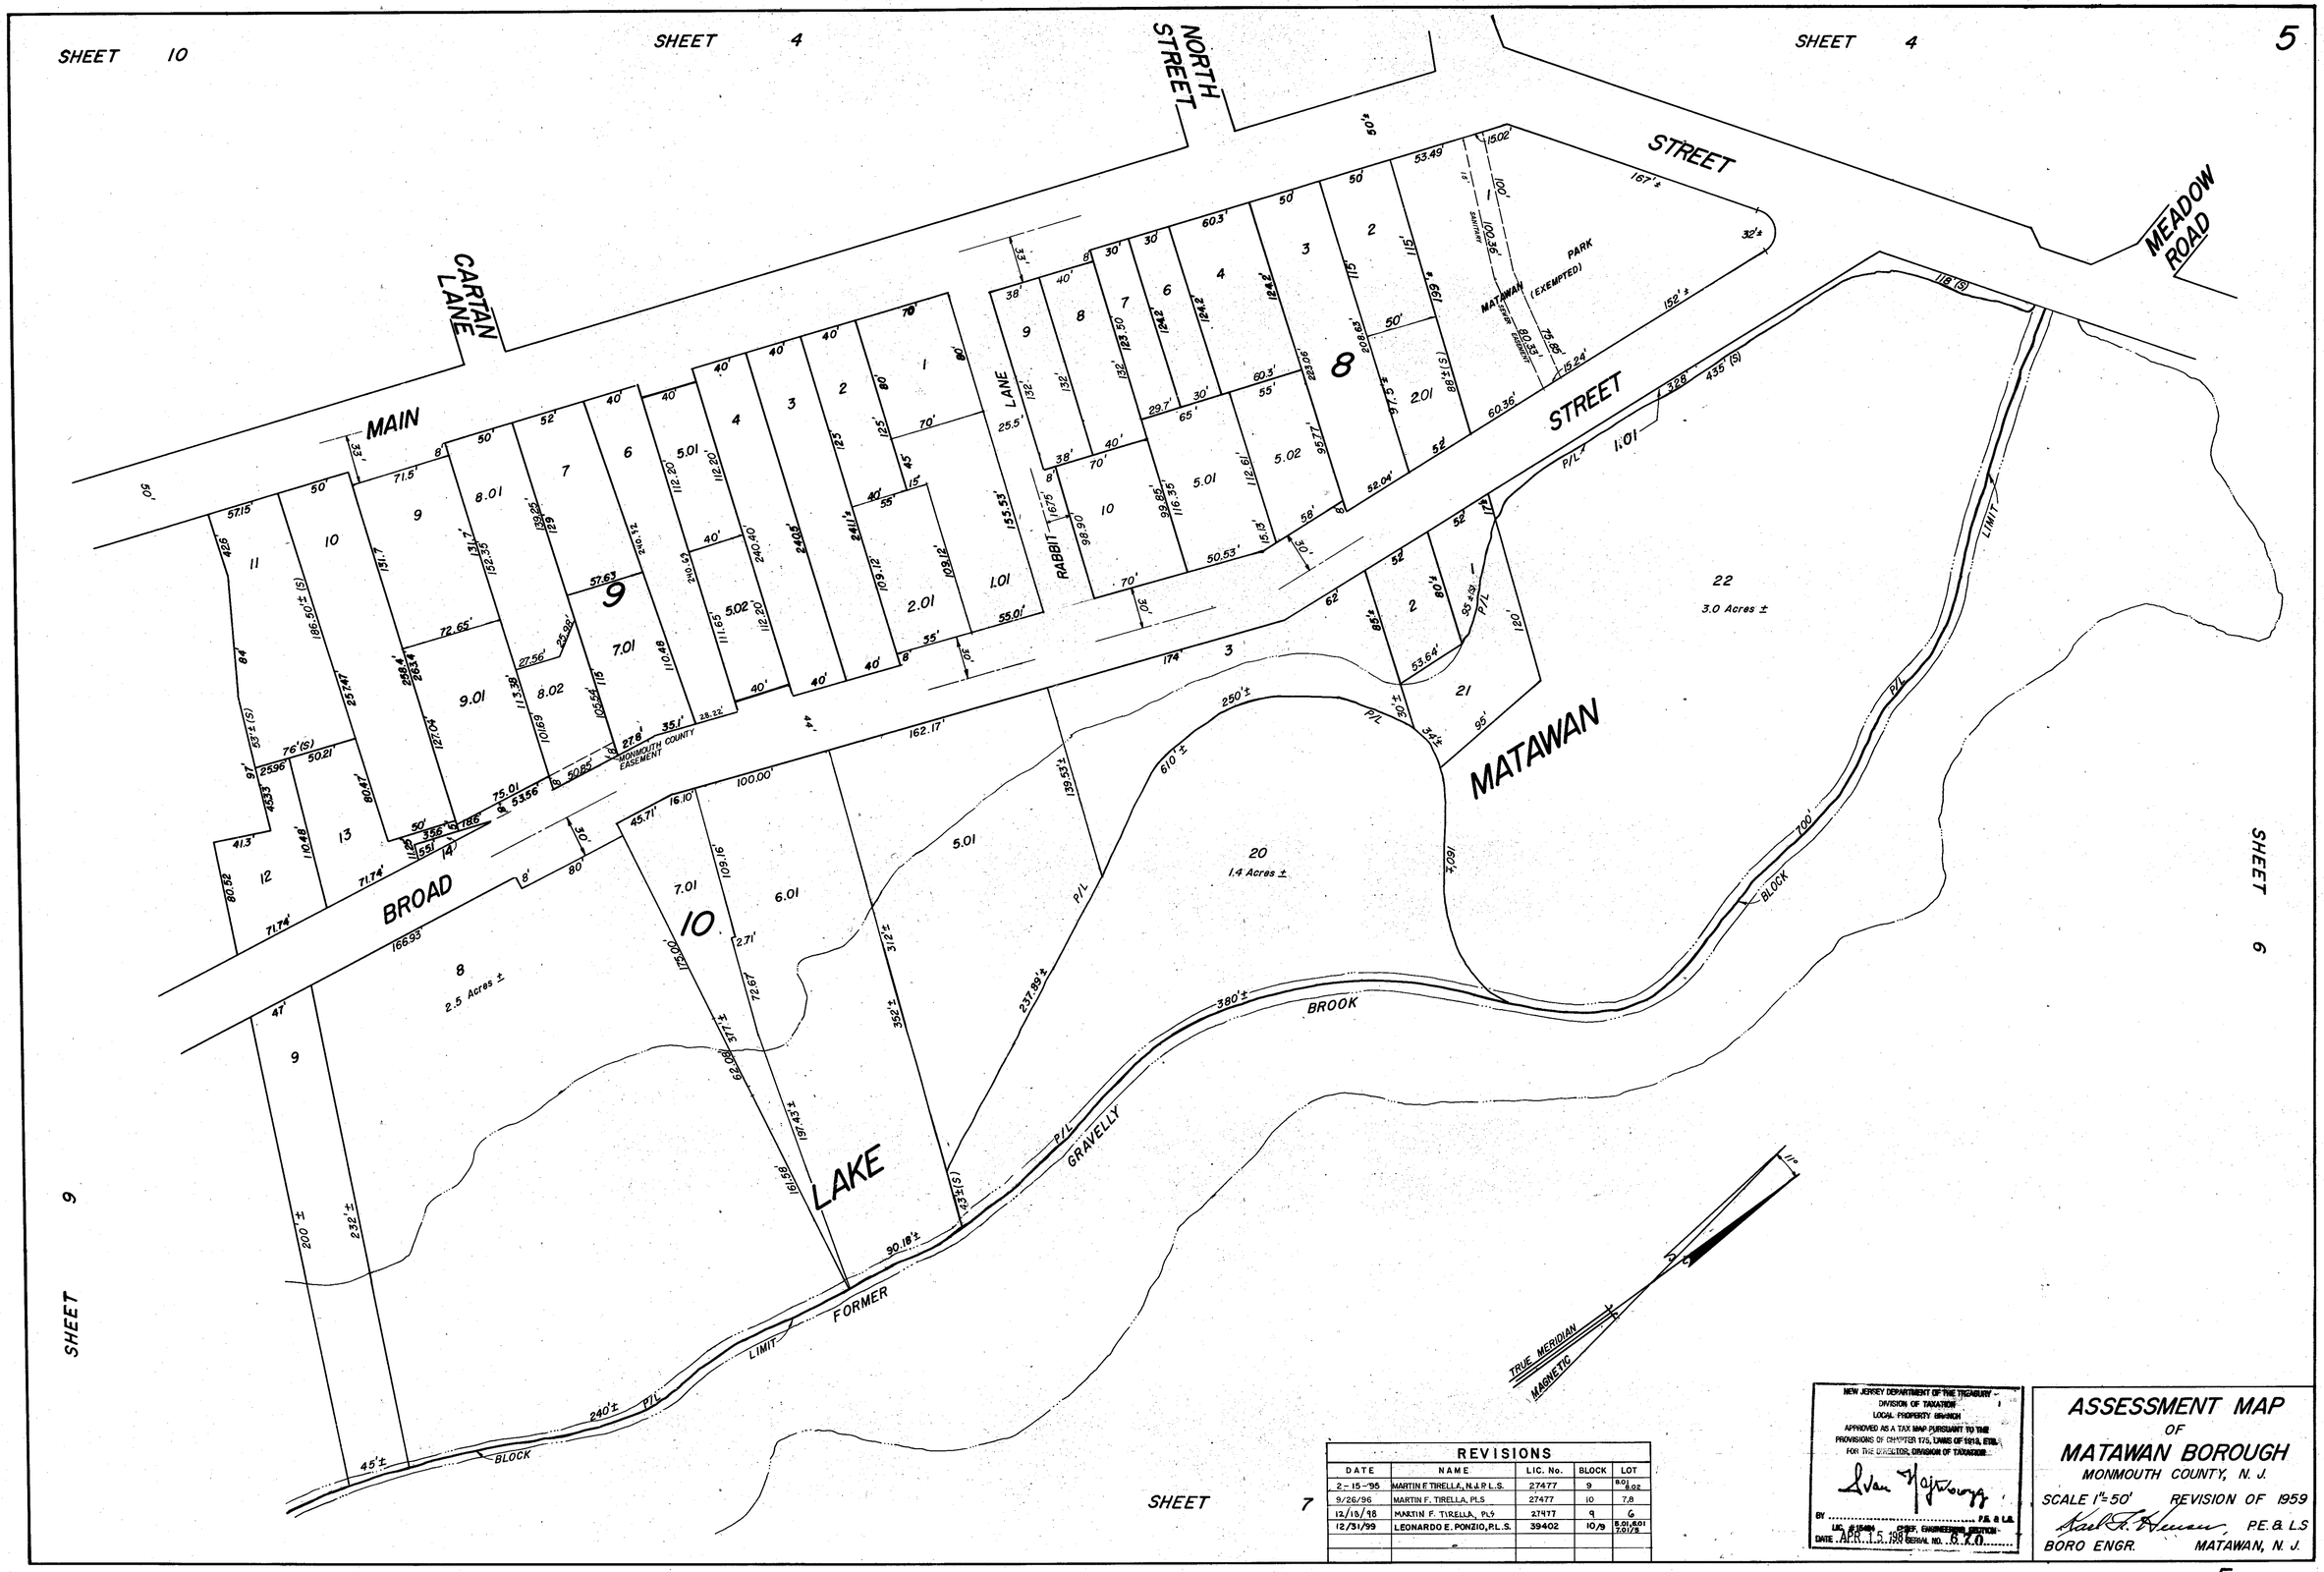

REVISIONS				
DATE	NAME	LIC. No.	BLOCK	LOT
2-15-95	MARTIN F TIRELLA, N.J.P.L.S.	27477	9	8.01 8.02
9/26/96	MARTIN F. TIRELLA, PLS	27477	10	7,8
12/13/98	MARTIN F. TIRELLA, PLS	27477	9	6
12/31/99	LEONARDO E. PONZIO, P.L.S.	39402	10/9	5.01, 8.01 7.01/2

NEW JERSEY DEPARTMENT OF THE TREASURY
DIVISION OF TAXATION
LOCAL PROPERTY BRANCH
APPROVED AS A TAX MAP PURSUANT TO THE PROVISIONS OF CHAPTER 170, LAWS OF 1918, ETC.
FOR THE DIRECTOR, DIVISION OF TAXATION
Sylvan Hajtkowski
BY ..... P.E. & L.S.
LIC. NO. 24481 CHIEF, ENGINEERING SECTION
DATE APR 15 1980 SERIAL NO. 820

ASSESSMENT MAP
OF
MATAWAN BOROUGH
MONMOUTH COUNTY, N. J.

SCALE 1" = 50' REVISION OF 1959

Karl L. Hansen, P.E. & L.S.
BORO ENGR. MATAWAN, N. J.