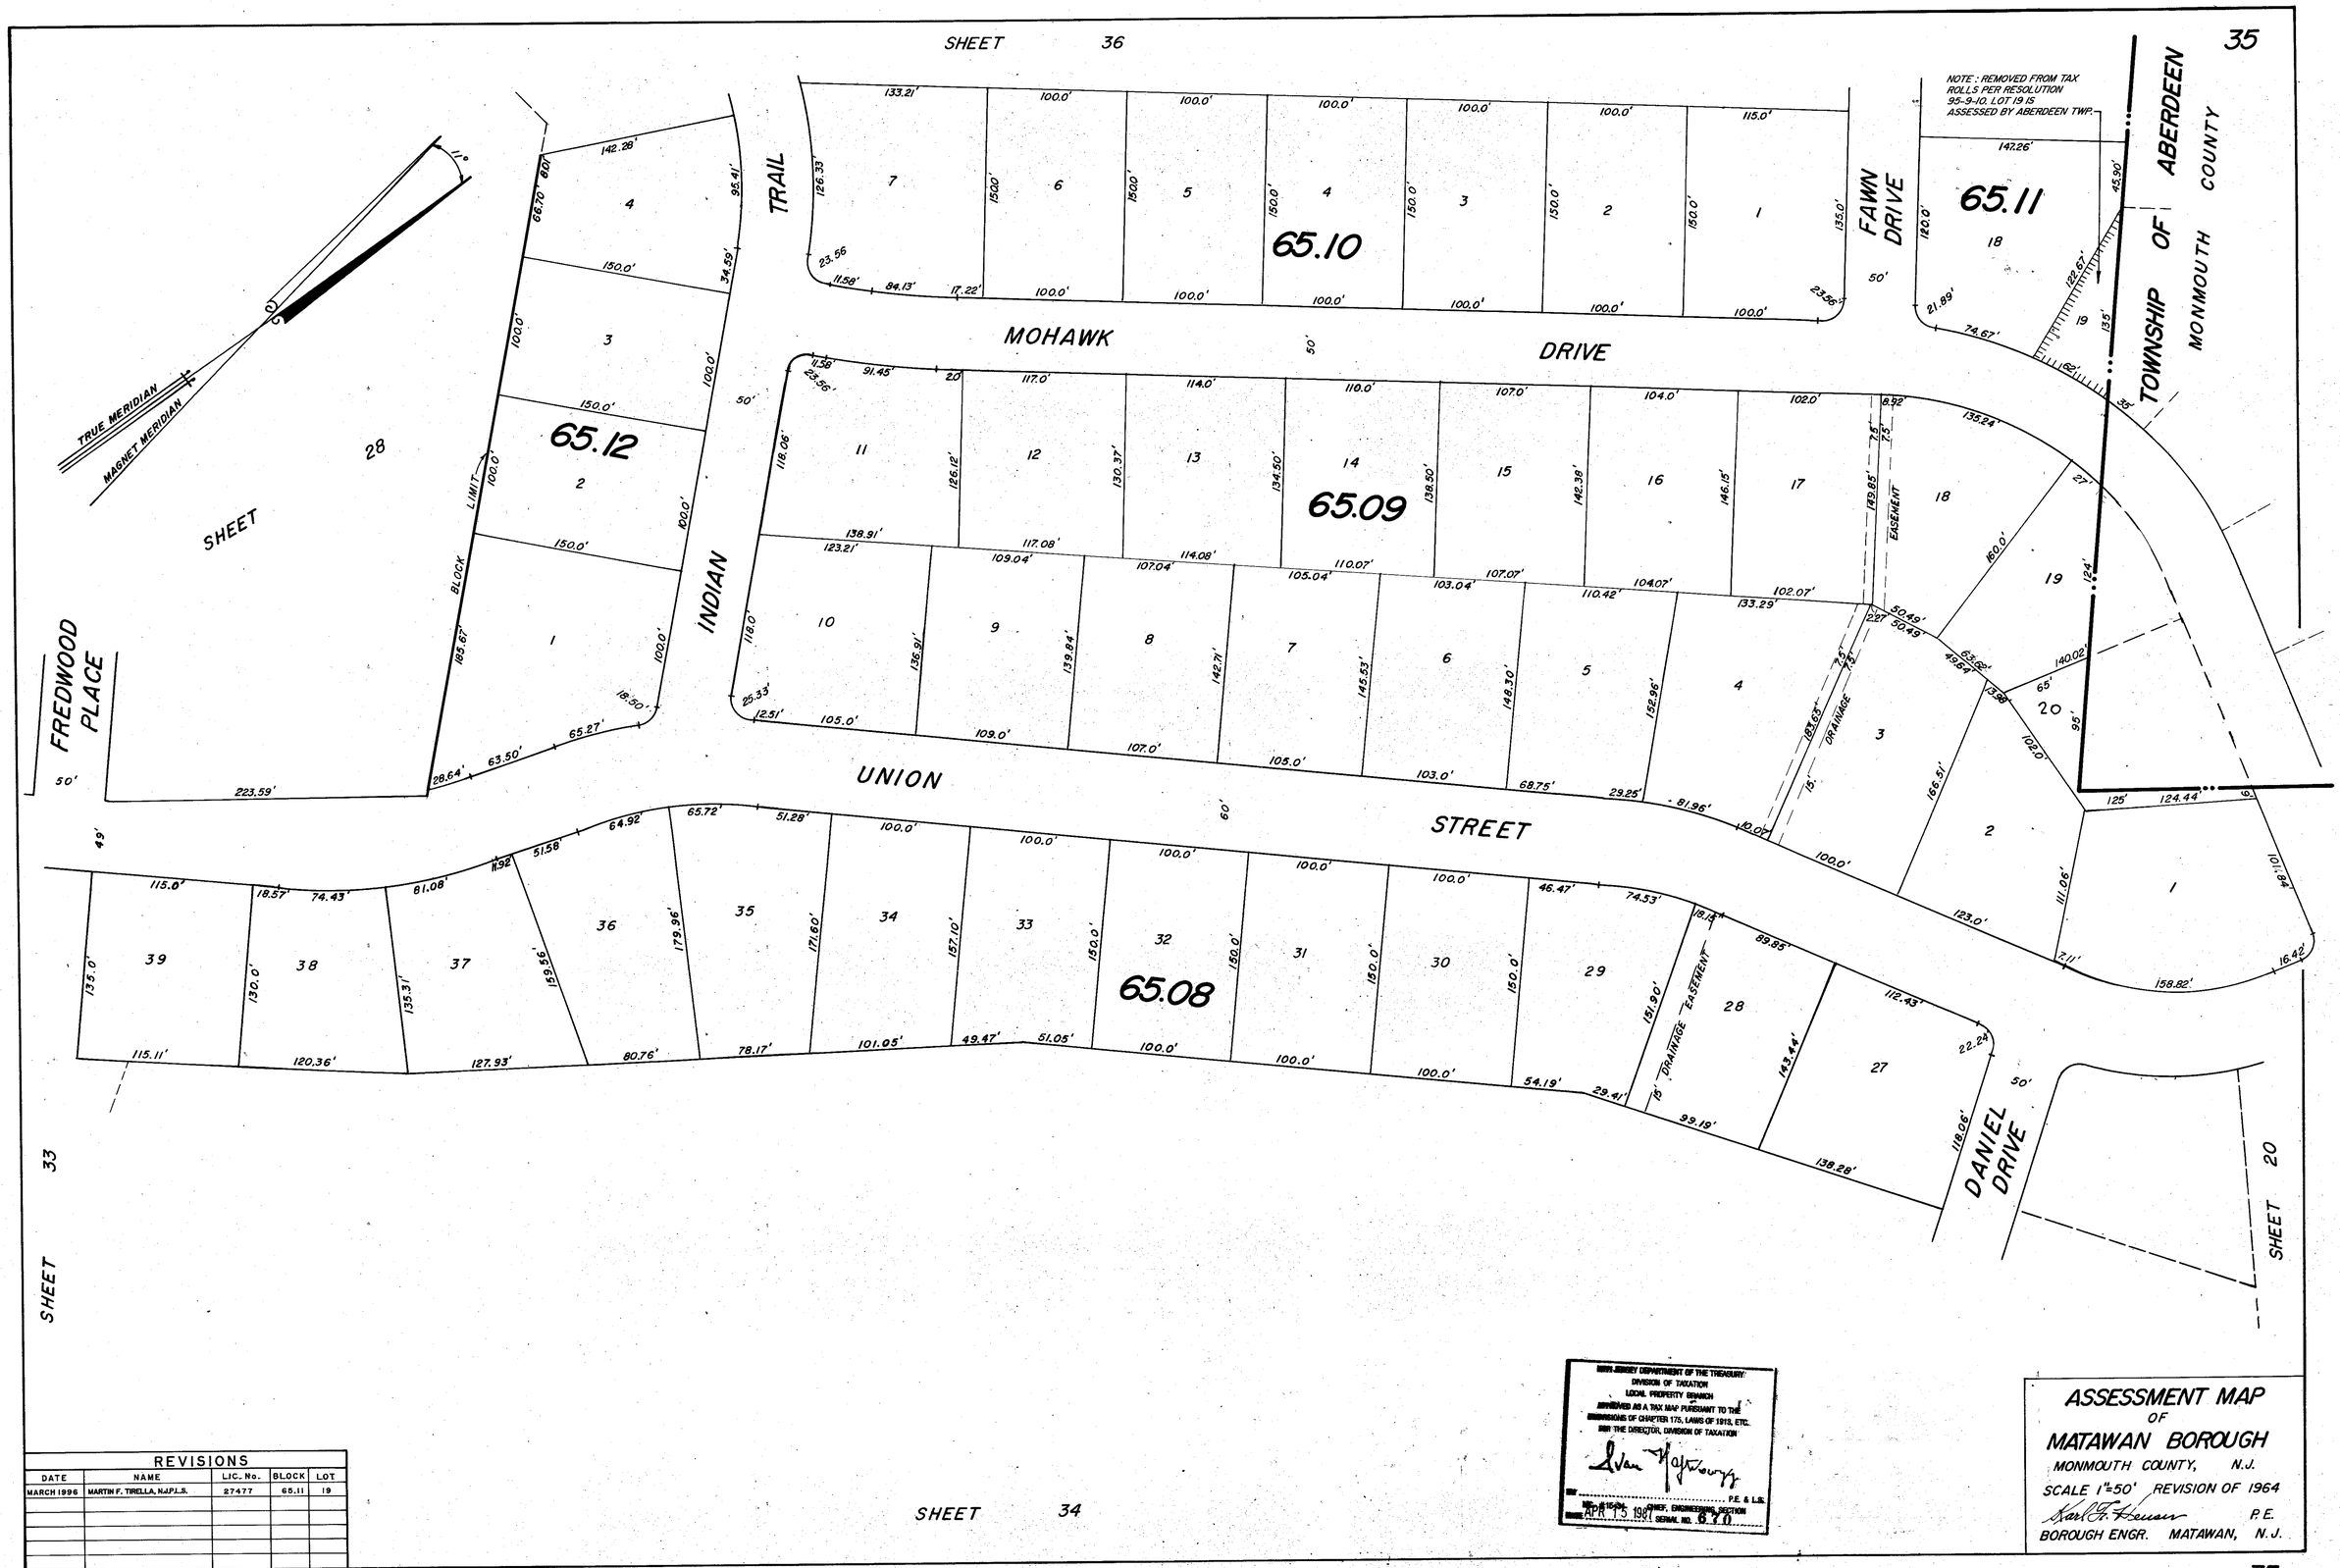

REVISIONS				
DATE	NAME	LIC. No.	BLOCK	LOT
MARCH 1996	MARTIN F. TIRELLA, N.J.P.L.S.	27477	65.11	19

NEW JERSEY DEPARTMENT OF THE TREASURY
DIVISION OF TAXATION
LOCAL PROPERTY BRANCH
APPROVED AS A TAX MAP PURSUANT TO THE PROVISIONS OF CHAPTER 175, LAWS OF 1918, ETC.
FOR THE DIRECTOR, DIVISION OF TAXATION
BY: Evan Hafkowitz
P.E. & L.S.
CHIEF, ENGINEERING SECTION
DATE APR 15 1997 SERIAL NO. 870

ASSESSMENT MAP
OF
MATAWAN BOROUGH
MONMOUTH COUNTY, N.J.
SCALE 1"=50' REVISION OF 1964
Karl F. Heuser P.E.
BOROUGH ENGR. MATAWAN, N.J.