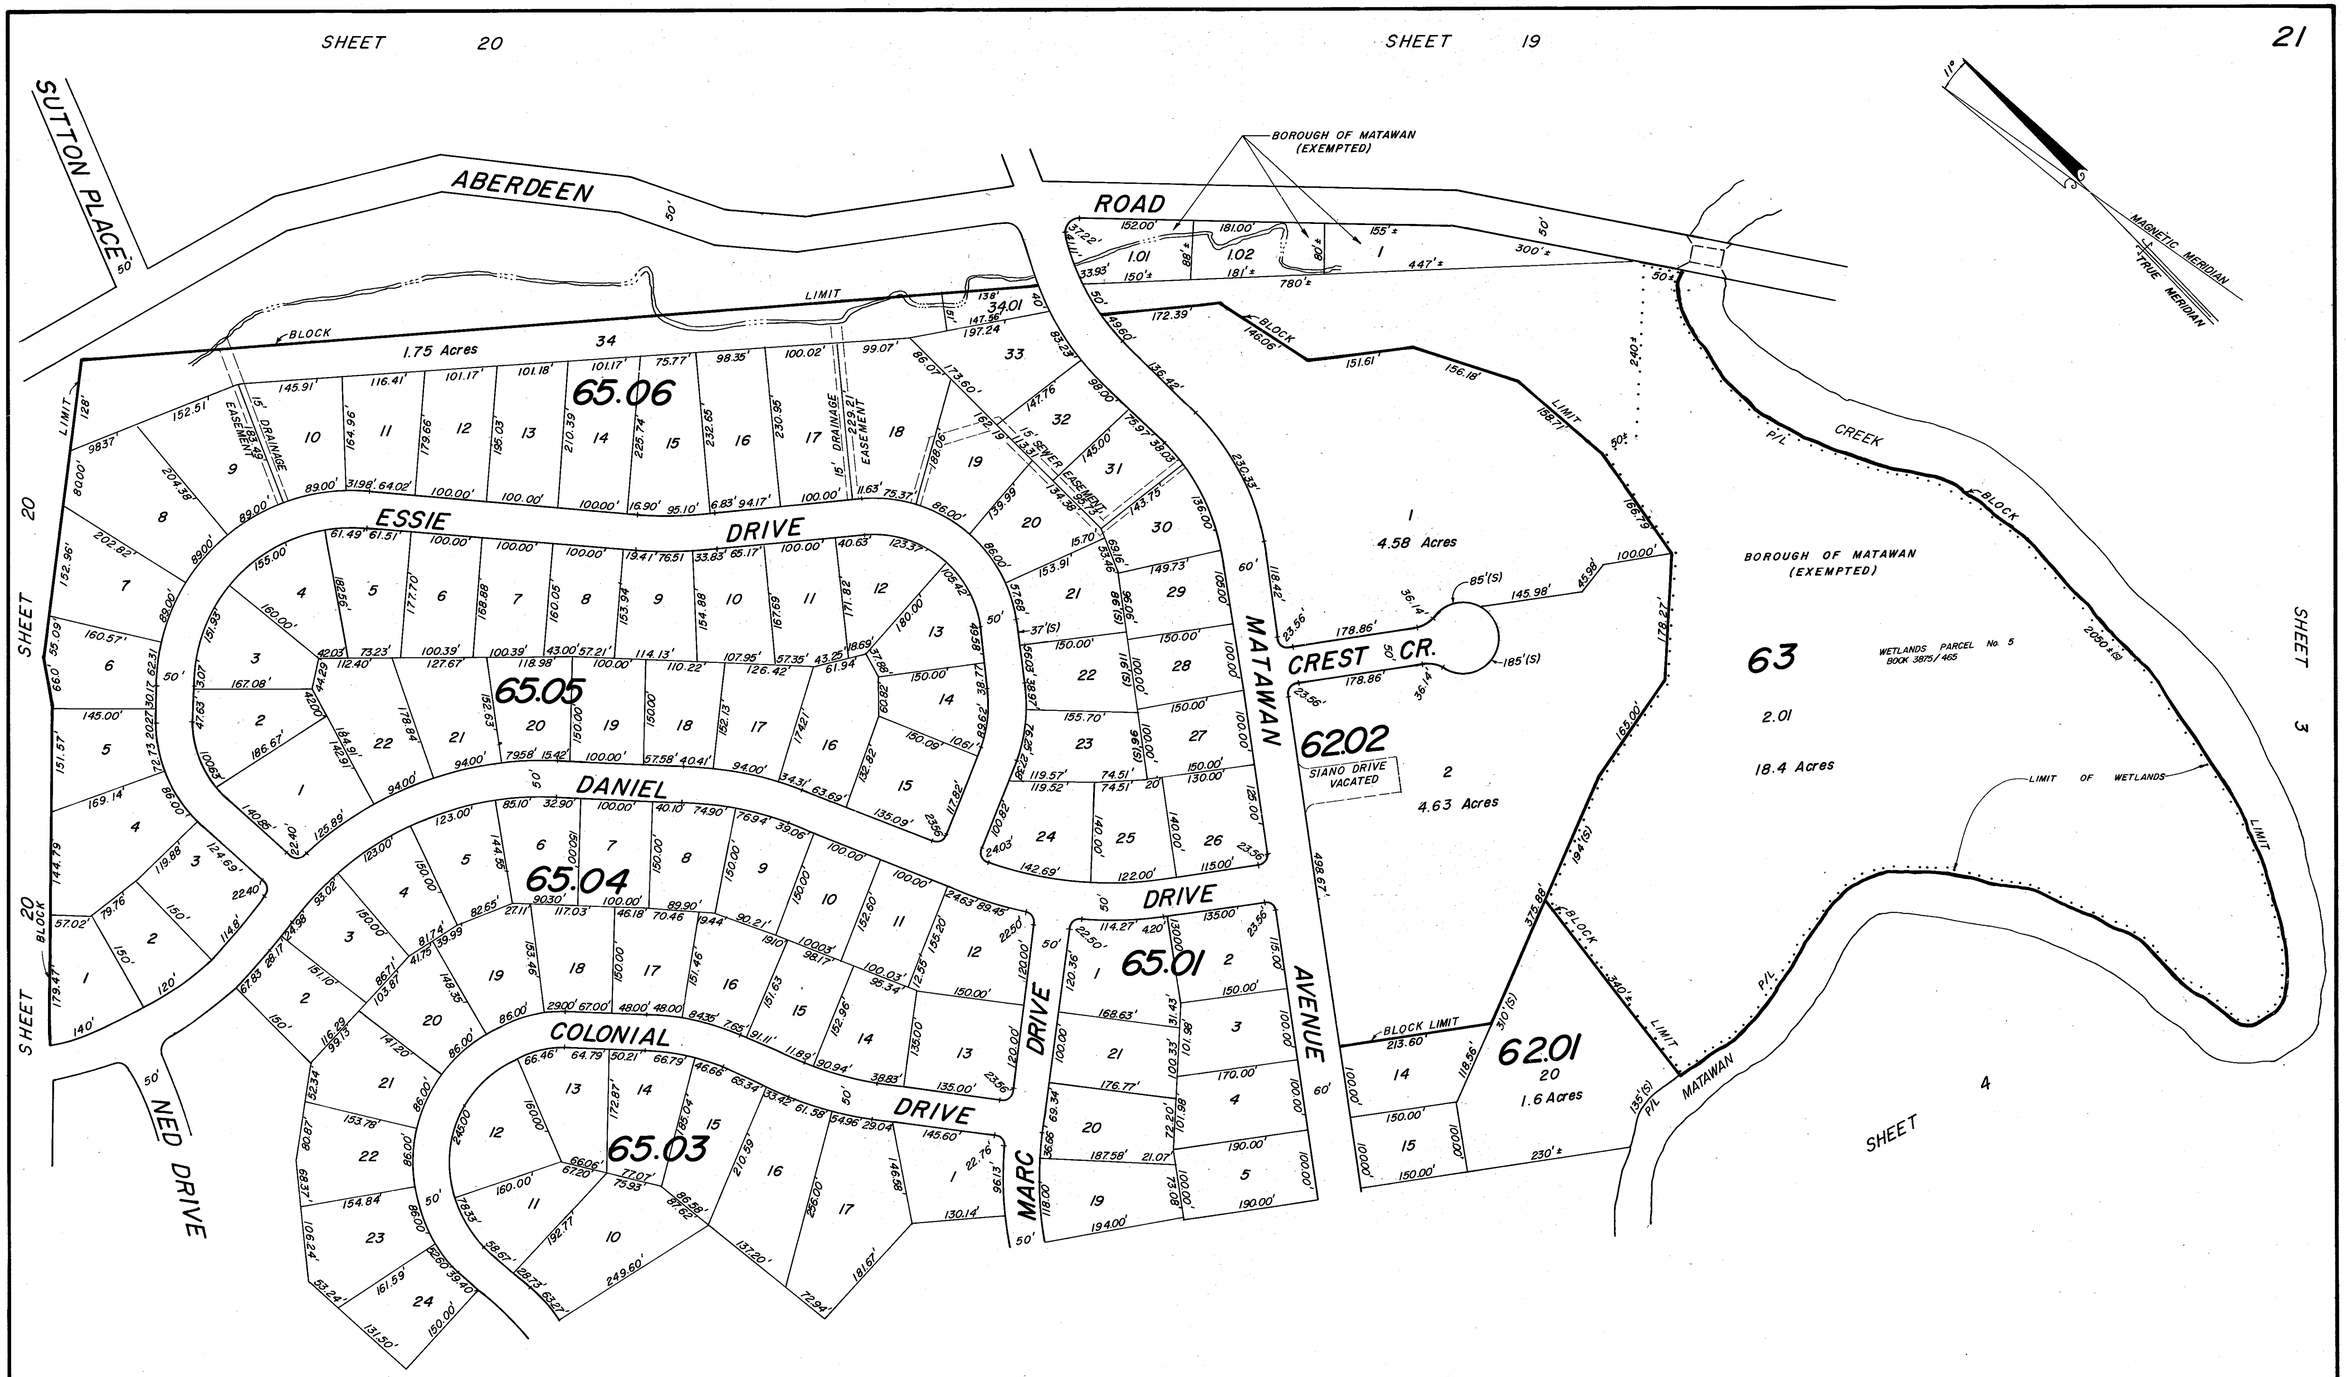

REVISIONS				
DATE	NAME	LIC. No.	BLOCK	LOT
12/31/92	FRANK L. TRAFFORD, PLS	12818		

NEW JERSEY DEPARTMENT OF THE TREASURY
DIVISION OF TAXATION
LOCAL PROPERTY BRANCH
APPROVED AS A TAX MAP PURSUANT TO THE PROVISIONS OF CHAPTER 175, LAWS OF 1913, ETC.
FOR THE DIRECTOR, DIVISION OF TAXATION
BY ..... P.S. & L.S.
LIC. No. ..... CHIEF, ENGINEERING SECTION
DATE APR. 15, 1987 SERIAL NO. 87-2-11

ASSESSMENT MAP OF MATAWAN BOROUGH

MONMOUTH COUNTY, N. J.

SCALE 1"=100' REVISION OF 1959

BORO. ENGR. MATAWAN, N. J.