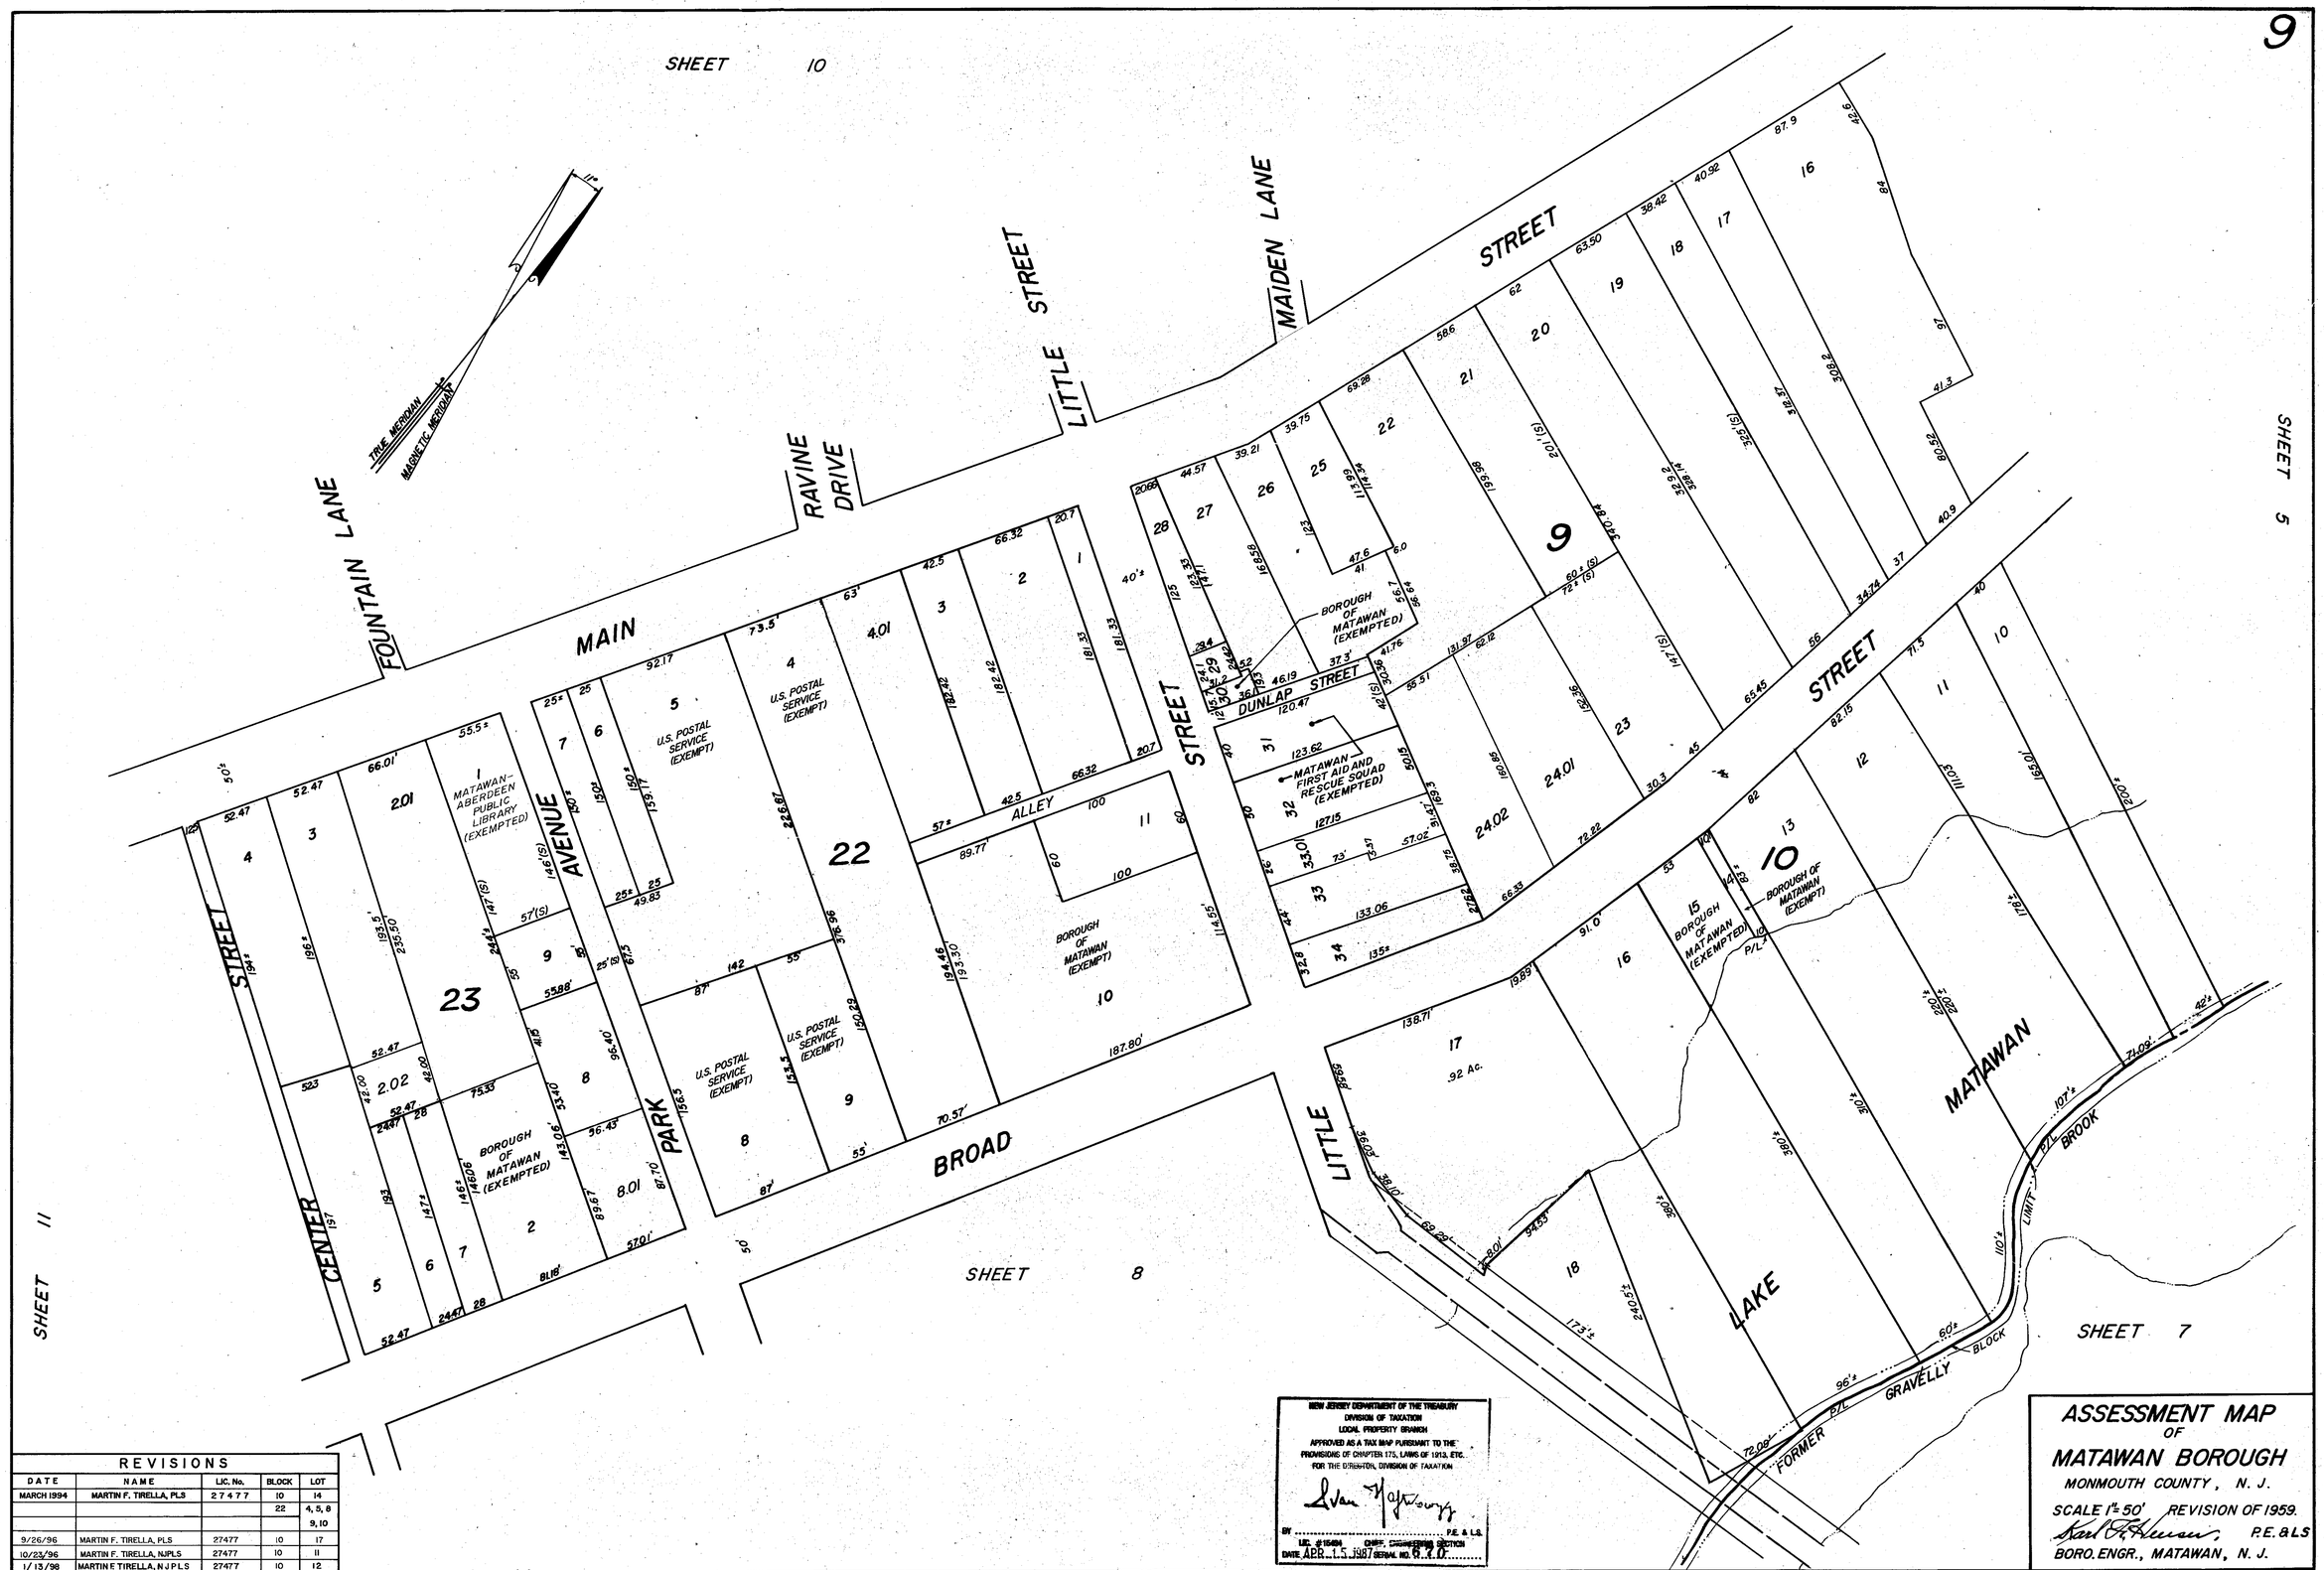

REVISIONS				
DATE	NAME	LIC. No.	BLOCK	LOT
MARCH 1994	MARTIN F. TIRELLA, PLS	27477	10	14
			22	4, 5, 8
				9, 10
9/26/96	MARTIN F. TIRELLA, PLS	27477	10	17
10/23/96	MARTIN F. TIRELLA, NJPLS	27477	10	11
1/13/98	MARTIN F. TIRELLA, N.J.P.L.S	27477	10	12

NEW JERSEY DEPARTMENT OF THE TREASURY
DIVISION OF TAXATION
LOCAL PROPERTY BRANCH
APPROVED AS A TAX MAP PURSUANT TO THE PROVISIONS OF CHAPTER 175, LAWS OF 1913, ETC.
FOR THE DIRECTOR, DIVISION OF TAXATION

BY ..... P.E. & L.S.
LIC. # 15494 CHIEF, ENGINEERING SECTION
DATE APR 15 1997 SERIAL NO. 9.4.0.

ASSESSMENT MAP
OF
MATAWAN BOROUGH

MONMOUTH COUNTY, N. J.

SCALE 1" = 50' REVISION OF 1959.

P.E. & L.S.
BORO. ENGR., MATAWAN, N. J.