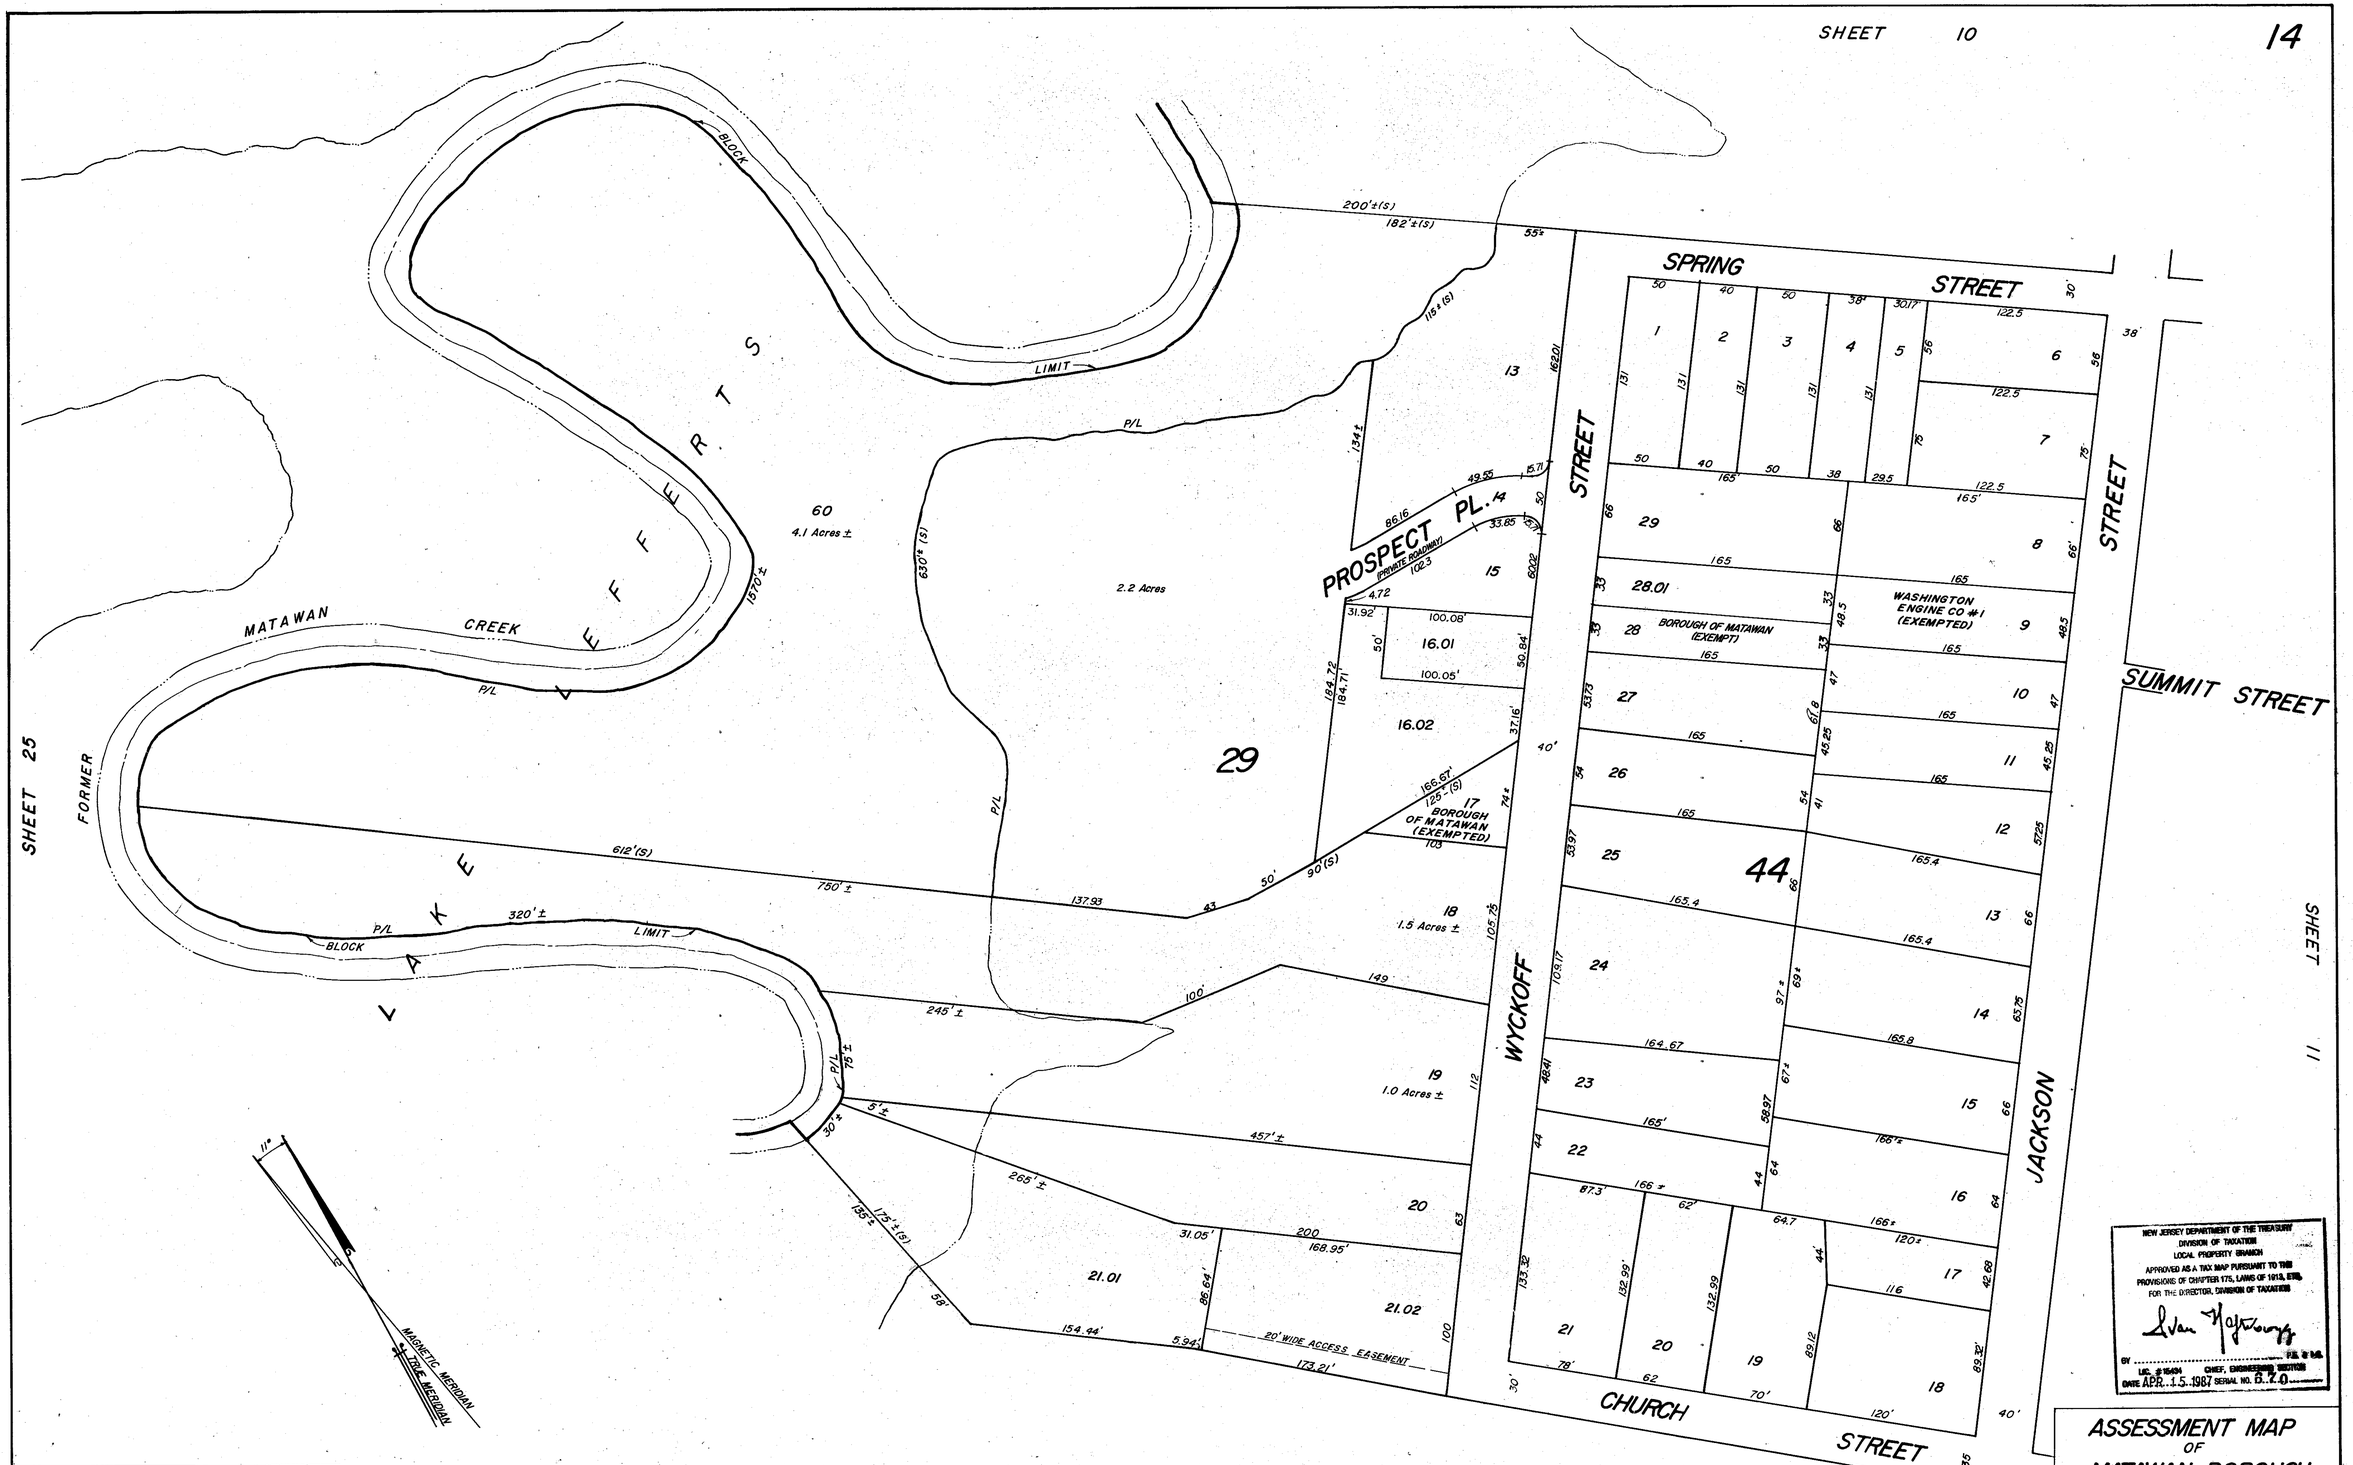

REVISIONS				
DATE	NAME	LIC. No.	BLOCK	LOT
12/31/92	FRANK L. TRAFFORD, PLS	12818	PROSPECT	PLACE
MARCH 1994	MARTIN F. TIRELLA, PLS	27477	44	28
MARCH 1996	MARTIN F. TIRELLA, N.J.P.L.S.	27477	29	14
10/23/96	MARTIN F. TIRELLA, PLS	27477	44	23
12/31/07	LEONARDO E. PONZIO, P.L.S.	39402	29	16

NEW JERSEY DEPARTMENT OF THE TREASURY
DIVISION OF TAXATION
LOCAL PROPERTY BRANCH
APPROVED AS A TAX MAP PURSUANT TO THE PROVISIONS OF CHAPTER 175, LAWS OF 1918, ETC.
FOR THE DIRECTOR, DIVISION OF TAXATION
BY _____ P.E. & L.S.
LIC. # 15434 CHIEF, ENGINEERING SECTION
DATE APR. 15. 1987 SERIAL NO. 6.2.0

ASSESSMENT MAP OF MATAWAN BOROUGH

MONMOUTH COUNTY, N. J.

SCALE 1" = 50' REVISION OF 1959.

P.E. & L.S.

BORO. ENGR. MATAWAN, N. J.